SITE/SOIL EVALUATION FOR ON-SITE WASTEWATER

FACTORS		PROFILES									
		1	2	3	4	5	6	7	8	9	10
LANDSCAPE POSITION	.1940										
SLOPE (%)	.1940										
HORIZON 1 DEPTH		0-8	0-2								
TEXTURE GROUP	.1941(A)(1)	SL	SL								
CONSISTENCE	.1941										
STRUCTURE	.1941(A)(2)										
MINERALOGY	.1941(A)(3)										
HORIZON 2 DEPTH		8 - 32"	2-30"								
TEXTURE GROUP	.1941(A)(1)	C	C								
CONSISTENCE	.1941										
STRUCTURE	.1941(A)(2)										
MINERALOGY	.1941(A)(3)										
HORIZON 3 DEPTH		32"+									
TEXTURE GROUP	.1941(A)(1)	~30% SAP									
CONSISTENCE	.1941										
STRUCTURE	.1941(A)(2)										
MINERALOGY	.1941(A)(3)										
HORIZON 4 DEPTH											
TEXTURE GROUP	.1941(A)(1)										
CONSISTENCE	.1941										
STRUCTURE	.1941(A)(2)										
MINERALOGY	.1941(A)(3)										
SOIL WETNESS	.1942										
RESTRICTIVE HORIZON	.1944										
SAPROLITE	.1943/.1956										
CLASSIFICATION	.1948	PS	PS								
LONG TERM ACCEPTANCE RANGE	.1955	.3	.3								

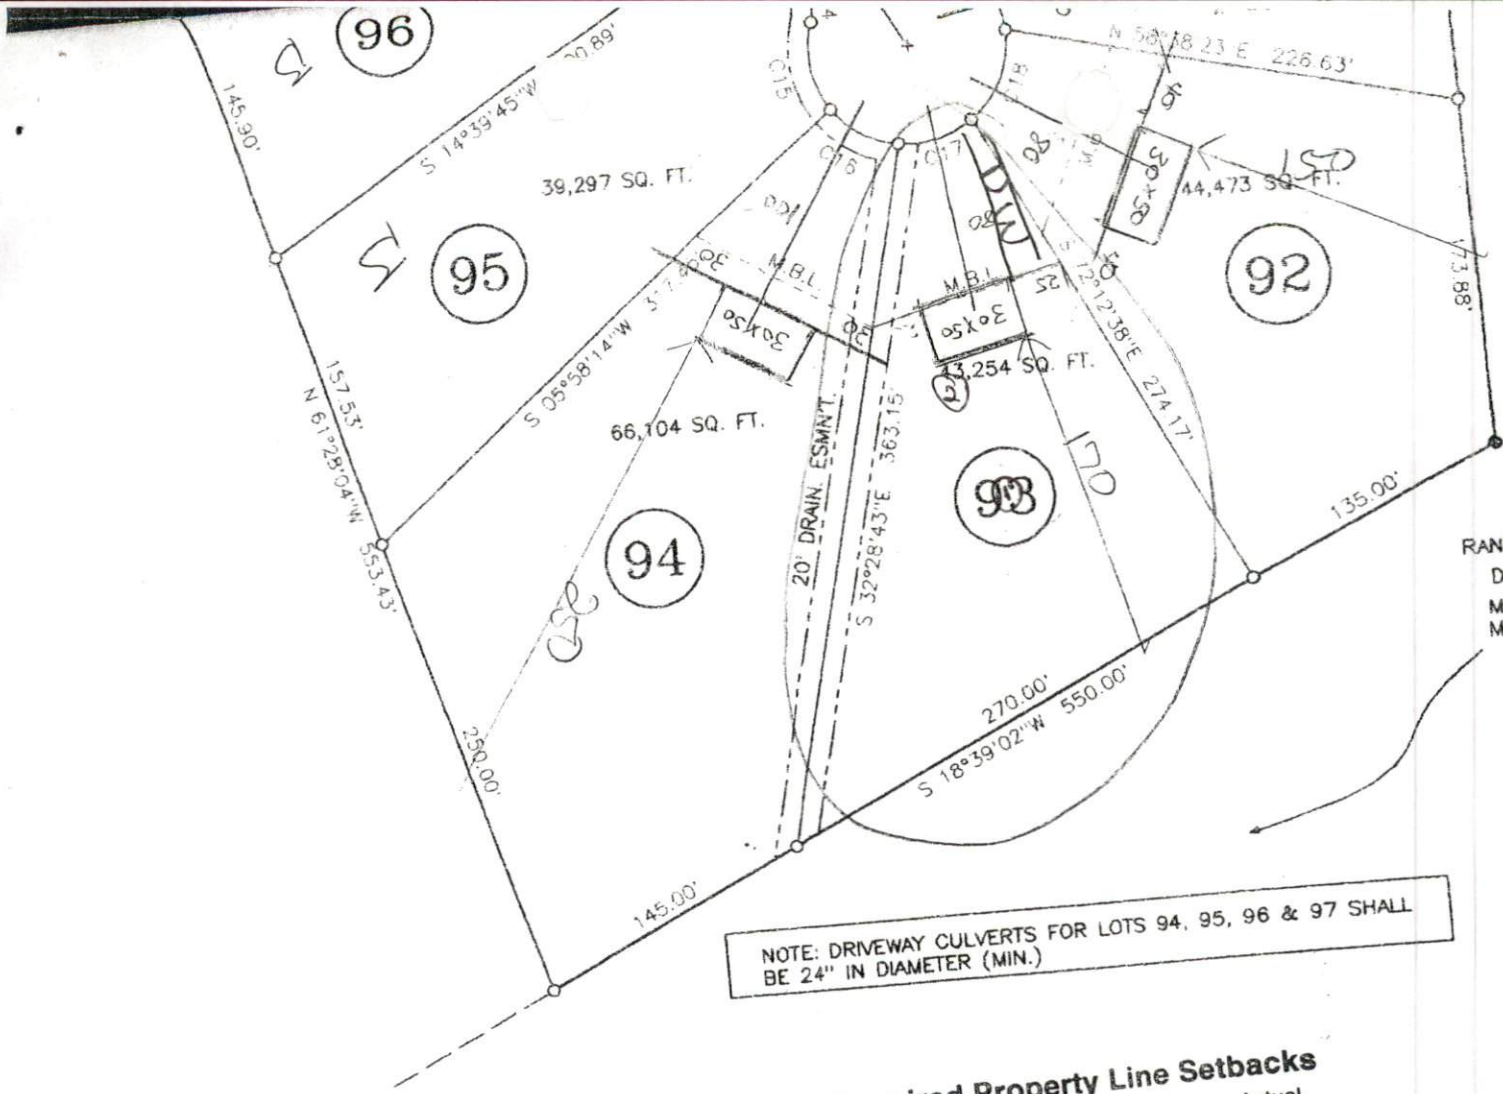

NOTE: DRIVEWAY CULVERTS FOR LOTS 94, 95, 96 & 97 SHALL BE 24" IN DIAMETER (MIN.)

SITE PLAN APPROVAL

DISTRICT RA40 USE SFD

#BEDROOMS 3

THIS IS SUBJECT TO

Zoning Administrator 4-12-02

Date

Required Property Line Setbacks

	Minimum	Actual
Front	35	80
Side	10	25
Corner	20	170
Rear	25	
Nearest Building	10	

SHEET 2 OF 2

PROPERTY SHOWN HEREON IS SUBJECT TO
ENTS OF RECORD AFFECTING SAME.
TITLE SEARCH HAS BEEN PERFORMED BY THIS
ING THE COURSE OF THIS SURVEY.
S SURVEYOR DOES NOT CERTIFY TO THE
E OR NON-EXISTENCE OF ANY UNDER
TILITIES THAT MAY OR MAY NOT BE
ON THIS SITE.

RVEYOR RELIED UPON THE CITY OR COUNTY FOR
AL OF ALL APPLICABLE ORDINANCE AND
DE NO INTERPRETATIONS OF THE ORDINANCES.

100 0 100 200

GRAPHIC SCALE – FEET