SITE/SOIL EVALUATION FOR ON-SITE WASTEWATER

APPLICANT NAME _____ *DATE* _____

FACTORS		PROFILES									
		1	2	3	4	5	6	7	8	9	1
LANDSCAPE POSITION	.1940										
SLOPE (%)	.1940										
HORIZON 1 DEPTH		0-24									
Texture Group	.1941(A)(1)	LL									
Consistence	.1941										
Structure	.1941(A)(2)										
Mineralogy	.1941(A)(3)										
HORIZON 2 DEPTH		24-30									
Texture Group	.1941(A)(1)	SCL									
Consistence	.1941										
Structure	.1941(A)(2)										
Mineralogy	.1941(A)(3)										
HORIZON 3 DEPTH		30-36									
Texture Group	.1941(A)(1)	SL									
Consistence	.1941										
Structure	.1941(A)(2)										
Mineralogy	.1941(A)(3)										
HORIZON 4 DEPTH											
Texture Group	.1941(A)(1)										
Consistence	.1941										
Structure	.1941(A)(2)										
Mineralogy	.1941(A)(3)										
SOIL WETNESS	.1942										
RESTRICTIVE HORIZON	.1944										
SAPROLITE	.1943/.1956										
CLASSIFICATION	.1948										
LONG TERM ACCEPTANCE RATE	.1955	4									

#7143

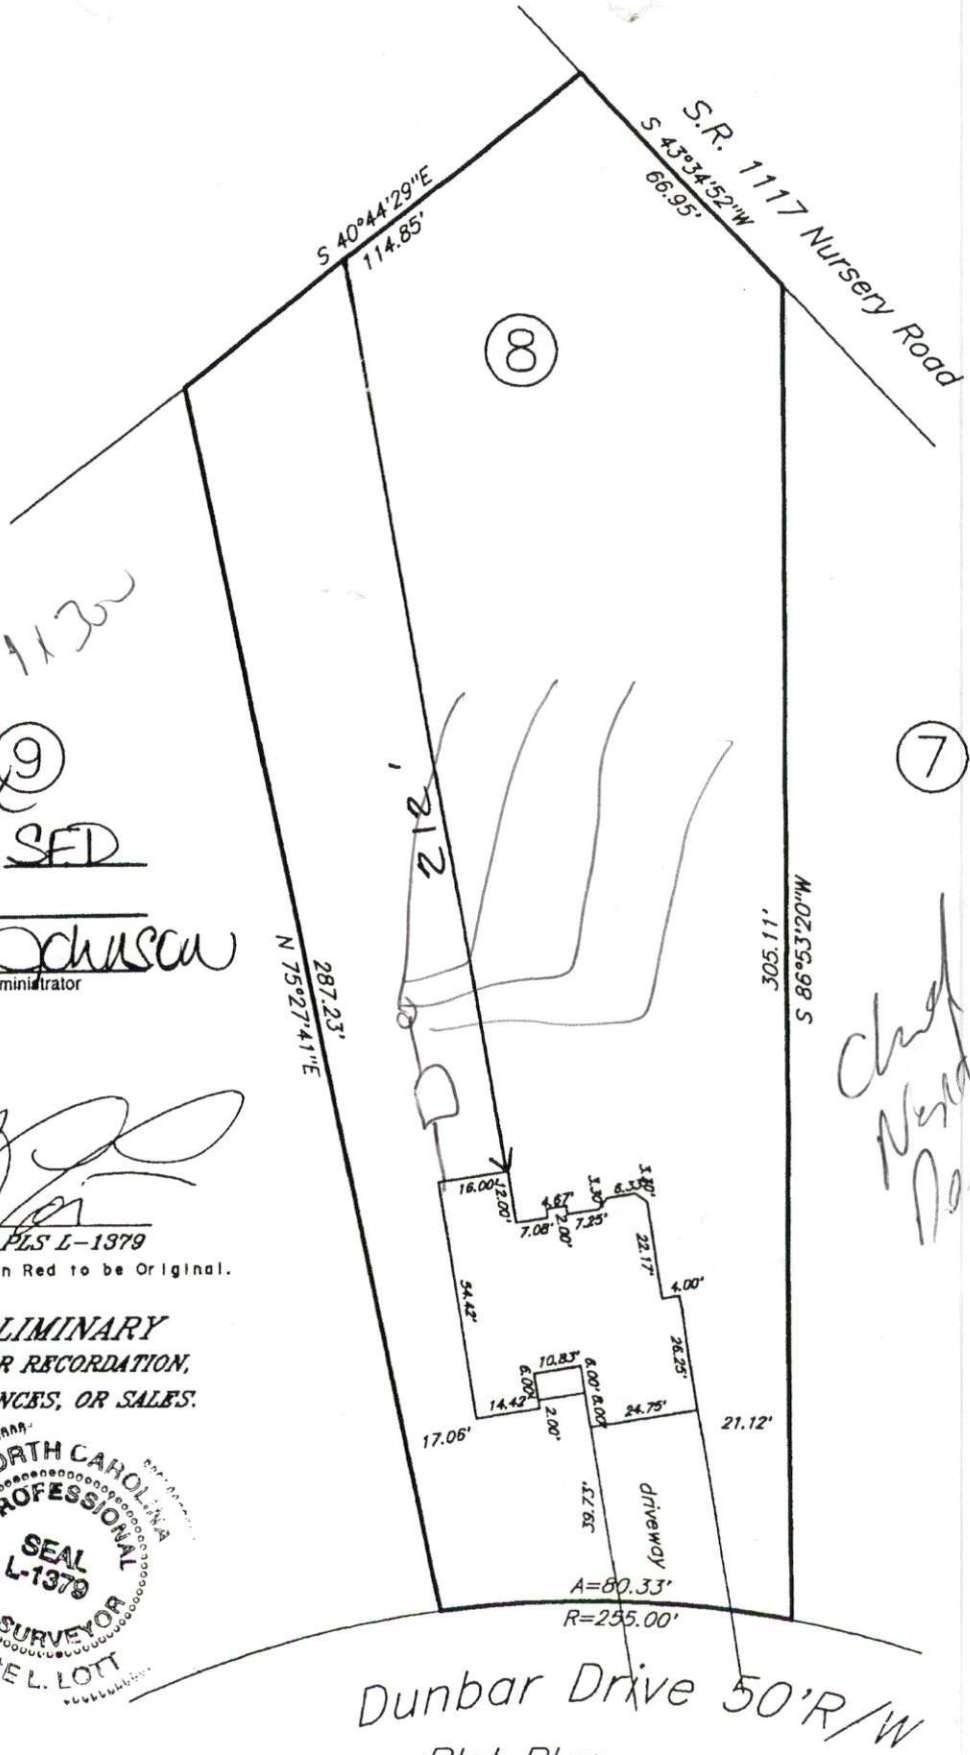

4x75
18"
or
3x103
or 4x30

SITE PLAN APPROVAL

DISTRICT RAZOR USE SFD

#BEDROOMS 3

5-29-03 D Chuscw
Date Zoning Administrator

George L. Lott, PLS L-1379
Seal must appear in Red to be Original.

PRELIMINARY
NOT FOR RECORDATION, CONVEYANCES, OR SALES.

NORTH CAROLINA PROFESSIONAL SEAL L-1379 LAND SURVEYOR GEORGE L. LOTT

Chd Need Dade

Plot Plan

Owner: Holloway Construction Co.