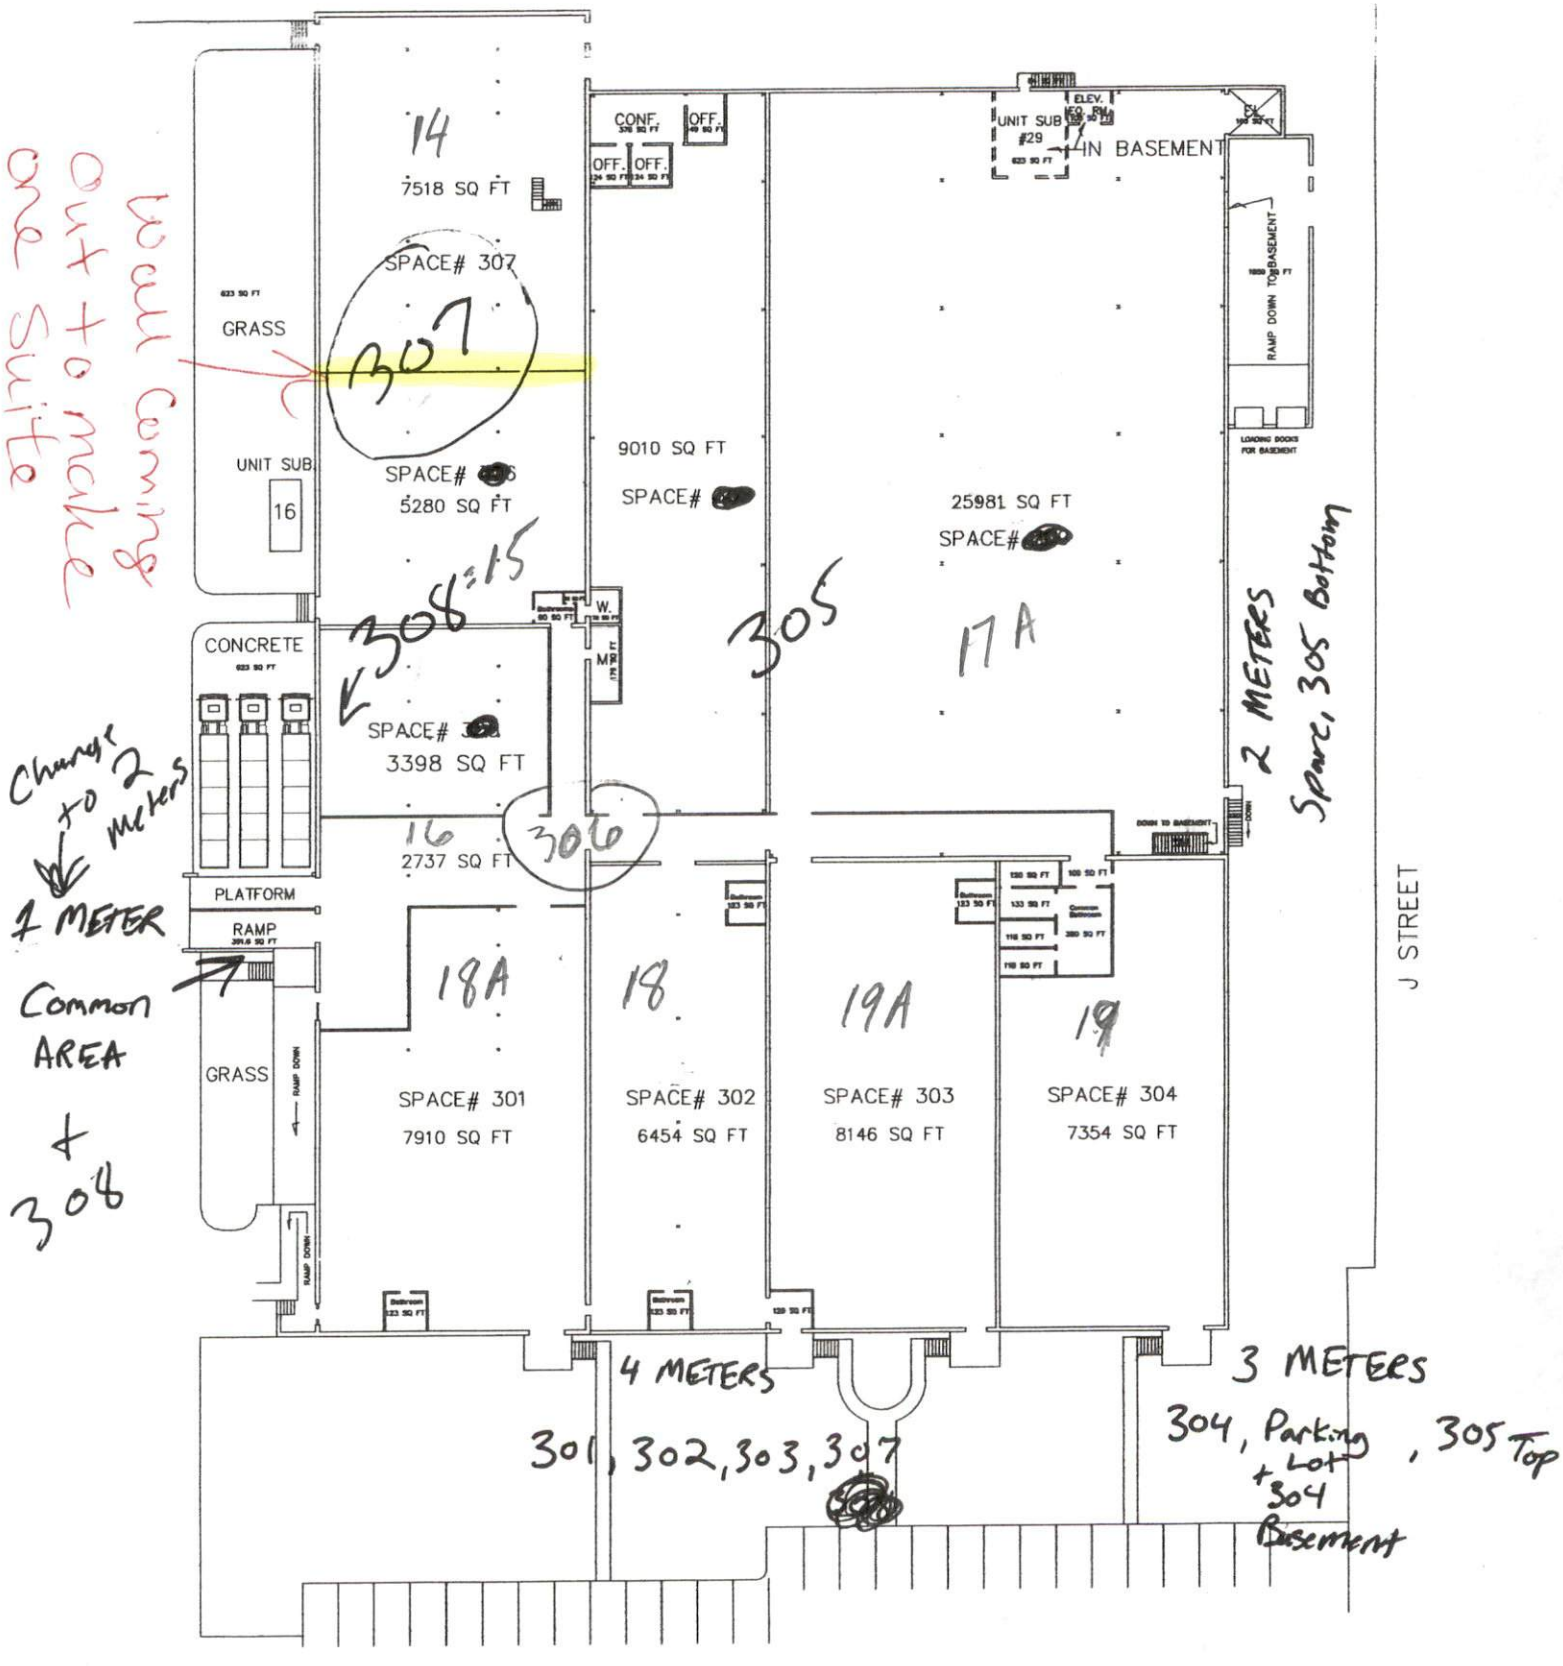

Wall coming out to make one suite

308 = 15

Change to 2 meters

1 METER

Common AREA

+

308

2 METERS

Spare, 305 Bottom

4 METERS

301, 302, 303, 307

3 METERS

304, Parking Lot + 304 Basement, 305 Top