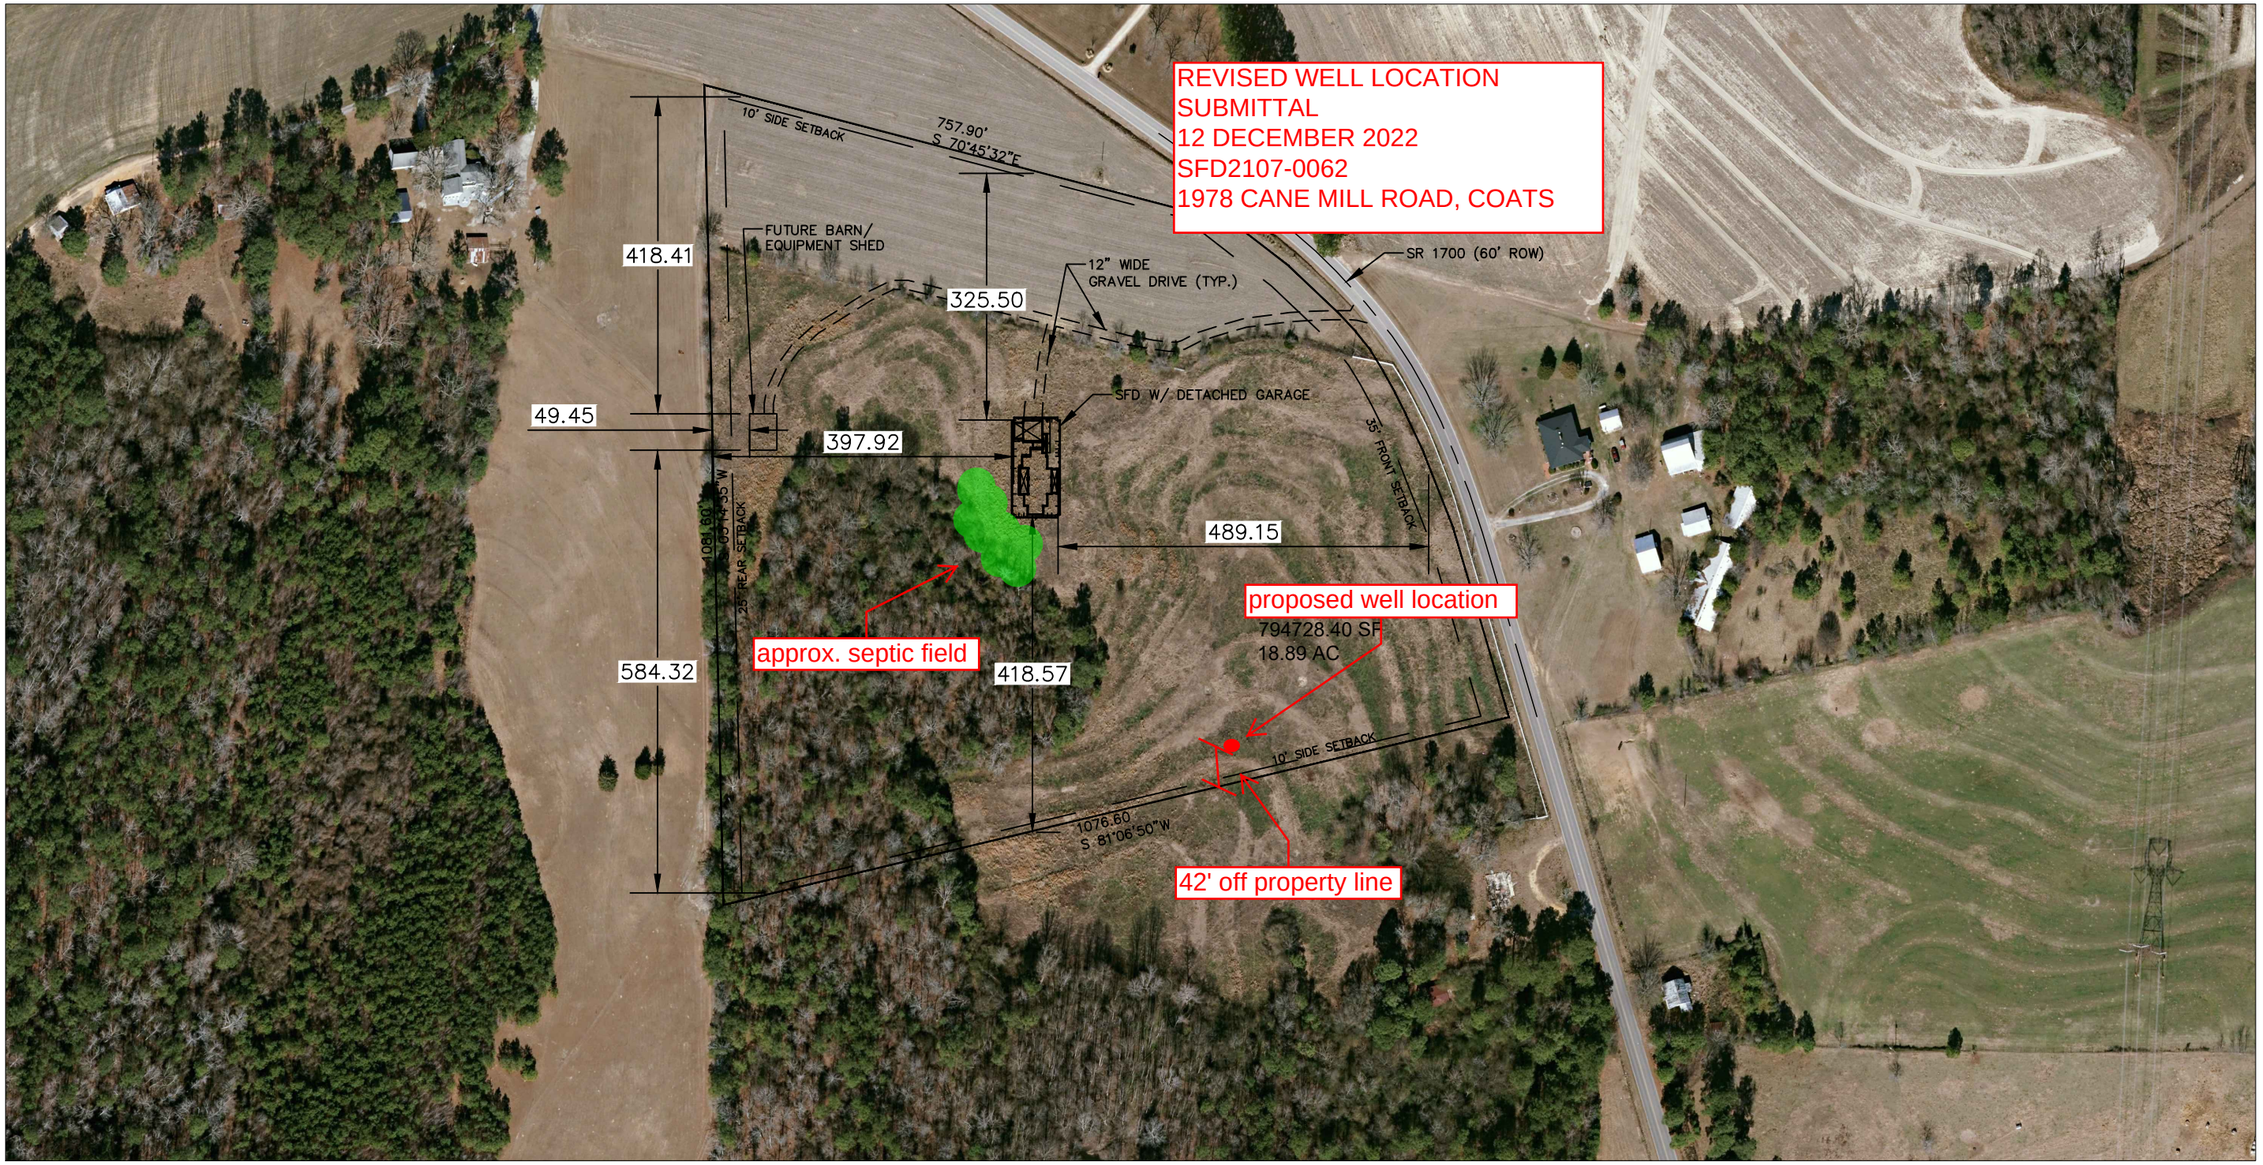

N

200' 0 200' 400'

SCALE: 1"=200' (Horiz.)

REV. NO.	DESCRIPTION	DATE
A	SUBMITTAL FOR REVIEW - NOT FOR CONSTRUCTION	2021.07.21

REVISIONS

SAVAGE FAMILY RESIDENCE CANE MILL ROAD, COATS, NC

SITE PLAN FOR PIN #01509-48-7156

PROJ. START DATE:	2021 JULY
MCE PROJ. #	#####-####
DRAWN	CEB
DESIGNED	KJS
CHECKED	KJS
PROJ. MGR.	KJS

SCALE
HORIZONTAL: AS NOTED
VERTICAL: N/A

SP1
DRAWING NUMBER
A
REVISION

STATUS: SUBMITTAL FOR REVIEW NOT FOR CONSTRUCTION

N:\FOR JASON S\SP1 SITE PLAN FOR PIN #1509-48-7156.DWG 07/23/2021 11:16:29 CODY BARNES