Harnett County Department of Public Health

PERMIT # EH2309-0010

Operation Permit

☐ New Installation ☐ Septic Tank ☒ Nitrification Line ☒ Repair ☐ Expansion

PROPERTY LOCATION: 189 Seawell Rosser Rd (SR 1207)

Name: (owner) David Hoernle SUBDIVISION _____ LOT # _____

System Installer: E. Legg

Basement with plumbing: ☐ Garage ☐ Number of Bedrooms Existing 4Br (8people)

Type of Water Supply: ☐ Community ☒ Public ☒ Well Distance from well _____ feet

System Type: Type III-g Types V and VI Systems expire in 5 years.

(In accordance with Table V a) Owner must contact Health Department 6 months prior to expiration for permit renewal.

This system has been installed in compliance with applicable North Carolina General Statutes, Rules for Sewage Treatment and Disposal, and all conditions of the Improvement Permit and Construction Authorization.

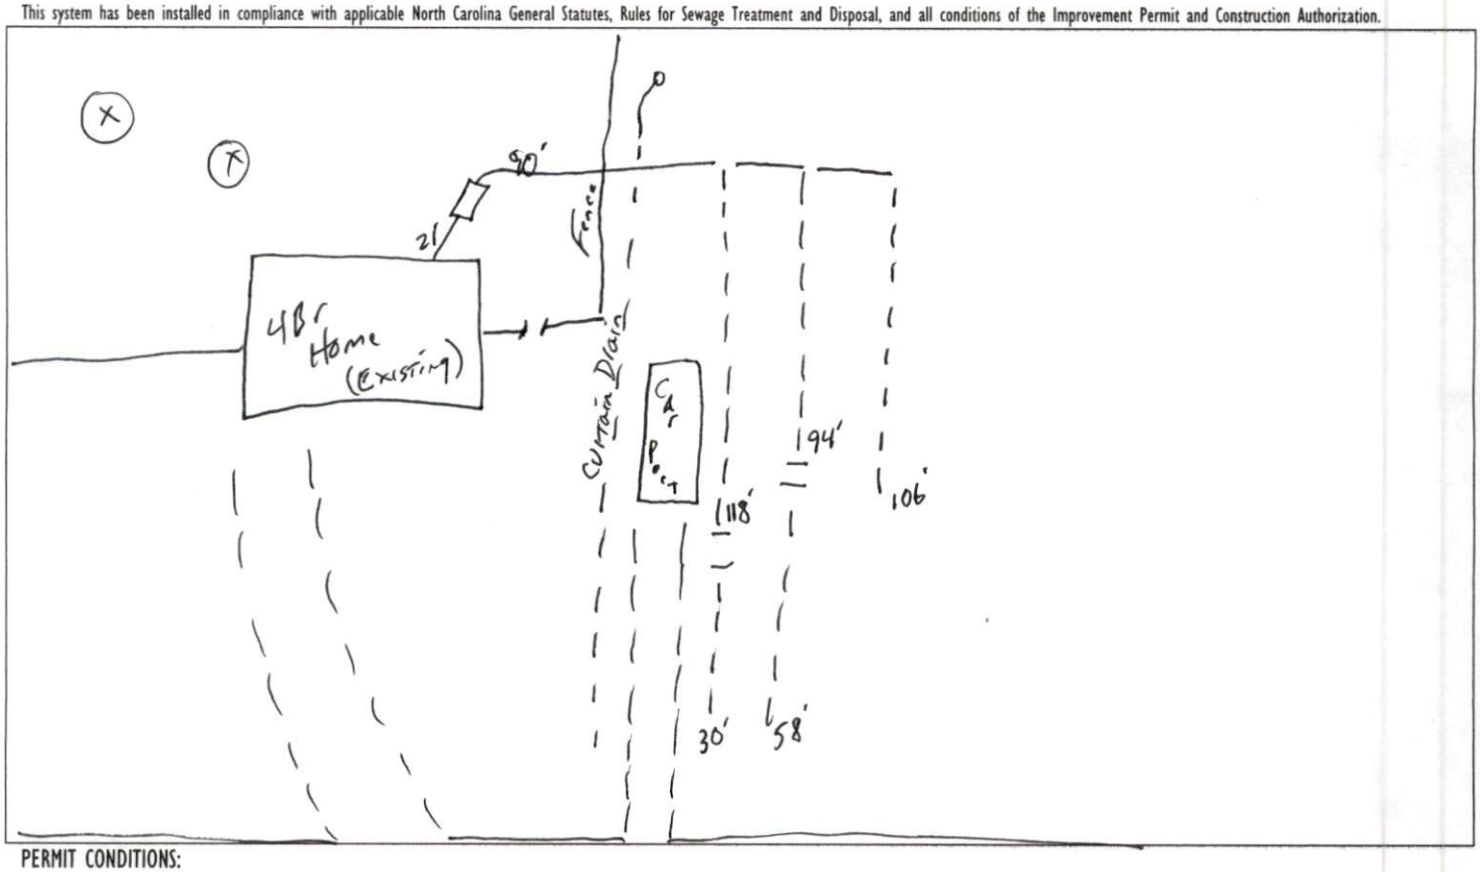

PERMIT CONDITIONS:

I. Performance: System shall perform in accordance with Rule .1961.

II. Monitoring: As required by Rule .1961.

III. Maintenance: As required by Rule .1961. Other: _____

Subsurface system operator required? Yes ☐ No ☒

If yes, see attached sheet for additional operation conditions, maintenance and reporting.

IV. Operation: _____

V. Other: _____

☐ _____ D-Box ☐ _____ Pump ☐ _____ Alarm ☐ _____ H2OLine ☐ _____ PWR Line

Following are the specifications for the sewage disposal system on the above captioned property.

Type of system: ☐ Conventional ☒ Other 25% reduction IGI Septic Tank: 1000 gallons Pump Tank: _____ gallons

Subsurface Drainage Field No. of ditches 1 exact length of each ditch 406 feet width of ditches 3 feet depth of ditches 18 inches

Curtain ~~French~~ Drain Required: Yes Linear feet

Authorized State Agent Mark A REHS Date 12-15-23