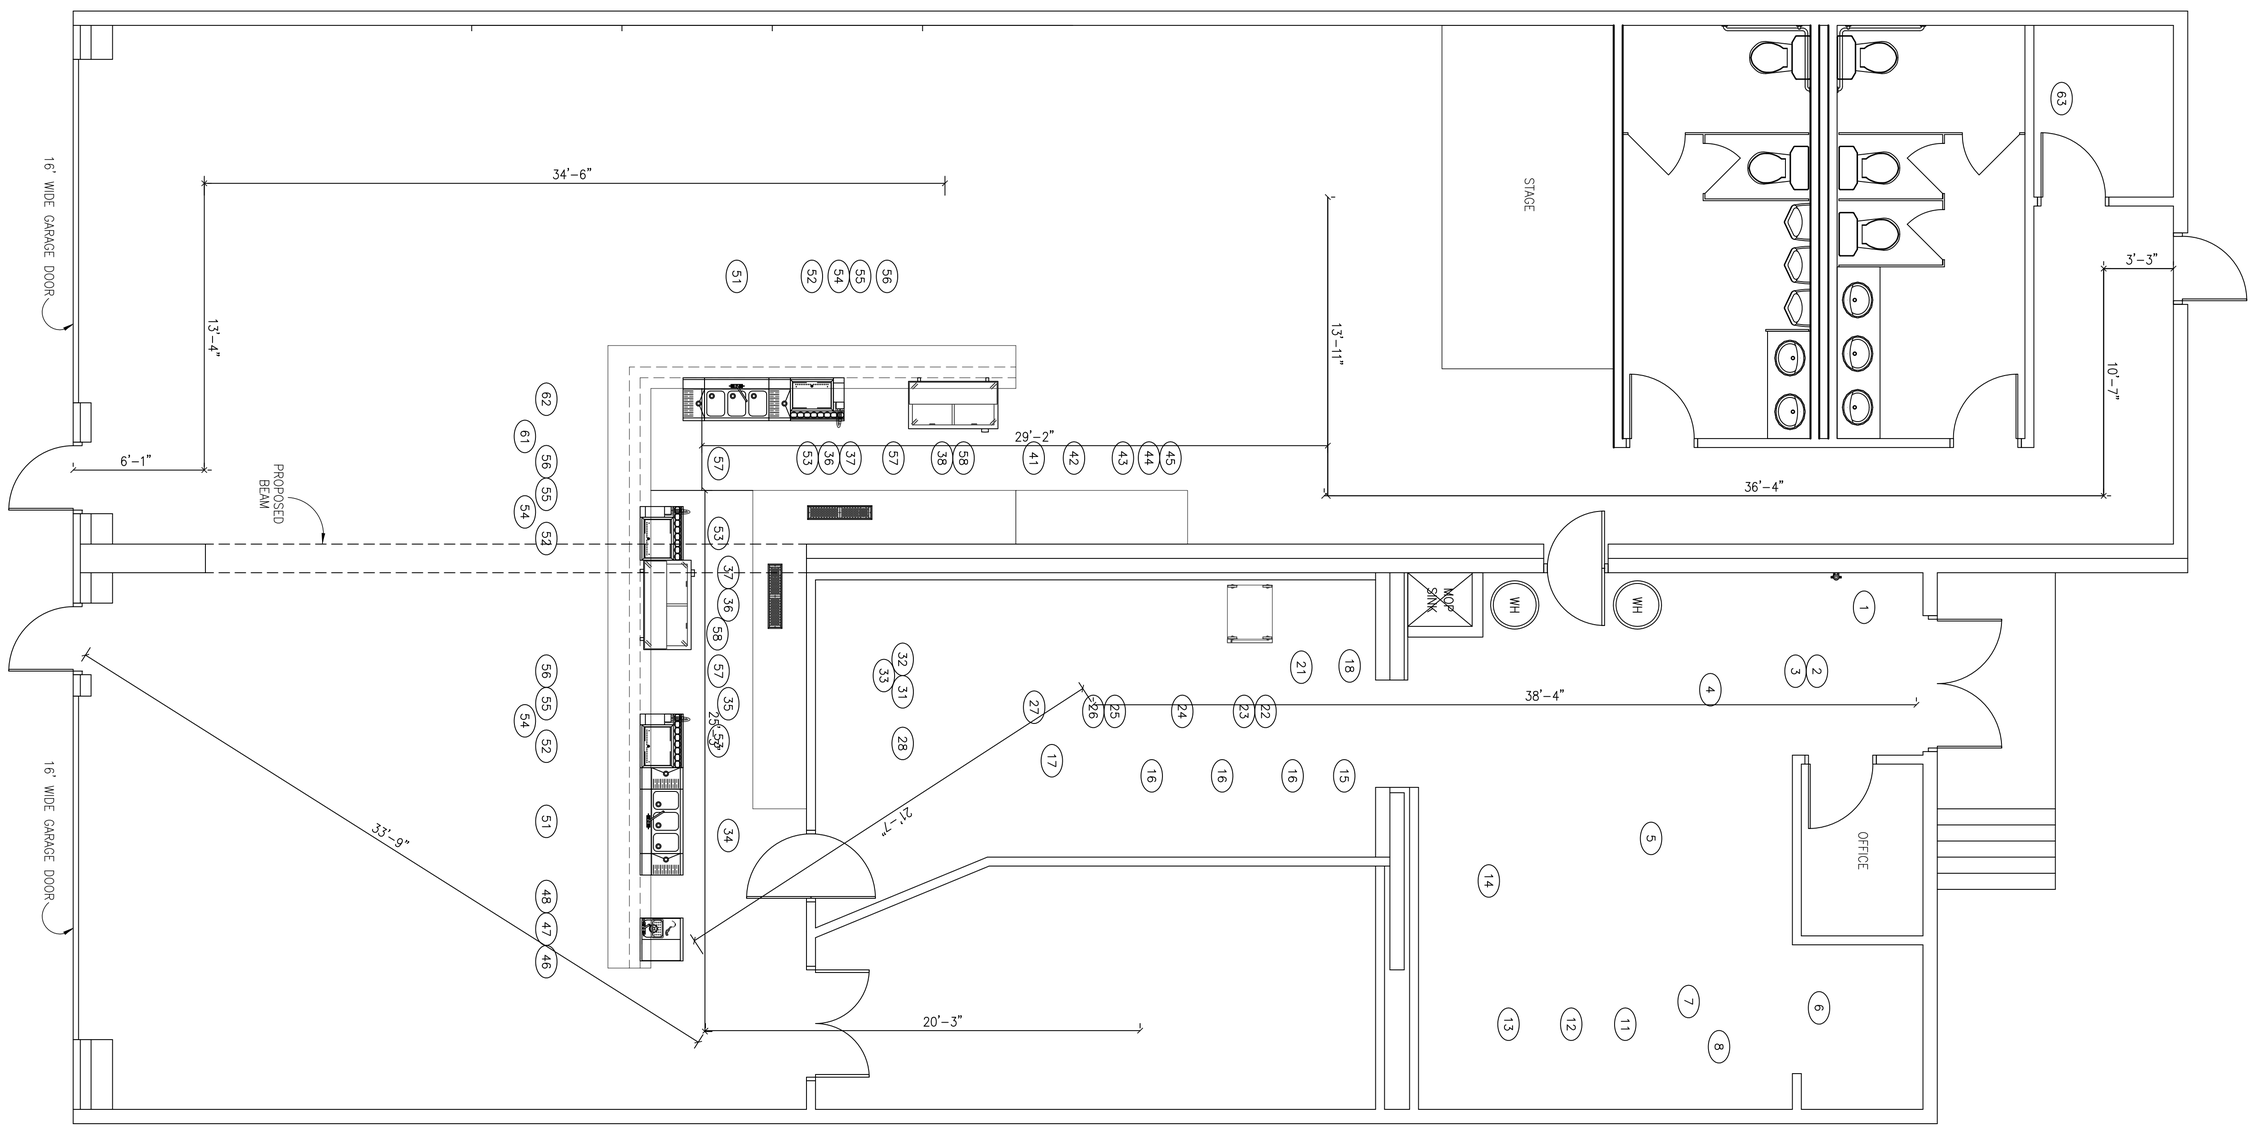

EQUIPMENT LAYOUT

SCALE: 1/4" = 1'-0"

Drawing Number: K2	Sheet Title: EQUIPMENT LAYOUT AND SCHEDULE	Drawn By: CJB Date: 04-26-21 Checked By: Date: Scale: 1/4"=1'-0" Job Number:	# Date Revision	NAPPER TANDY PUBLIC HOUSE ANGIER, NC	..\..\..\SOTF_2018_logo_horiz.png