Building Sketch

rower/Client

erty Address 27 S Broad E

County | State | Zip Code

der

New Floor Plan

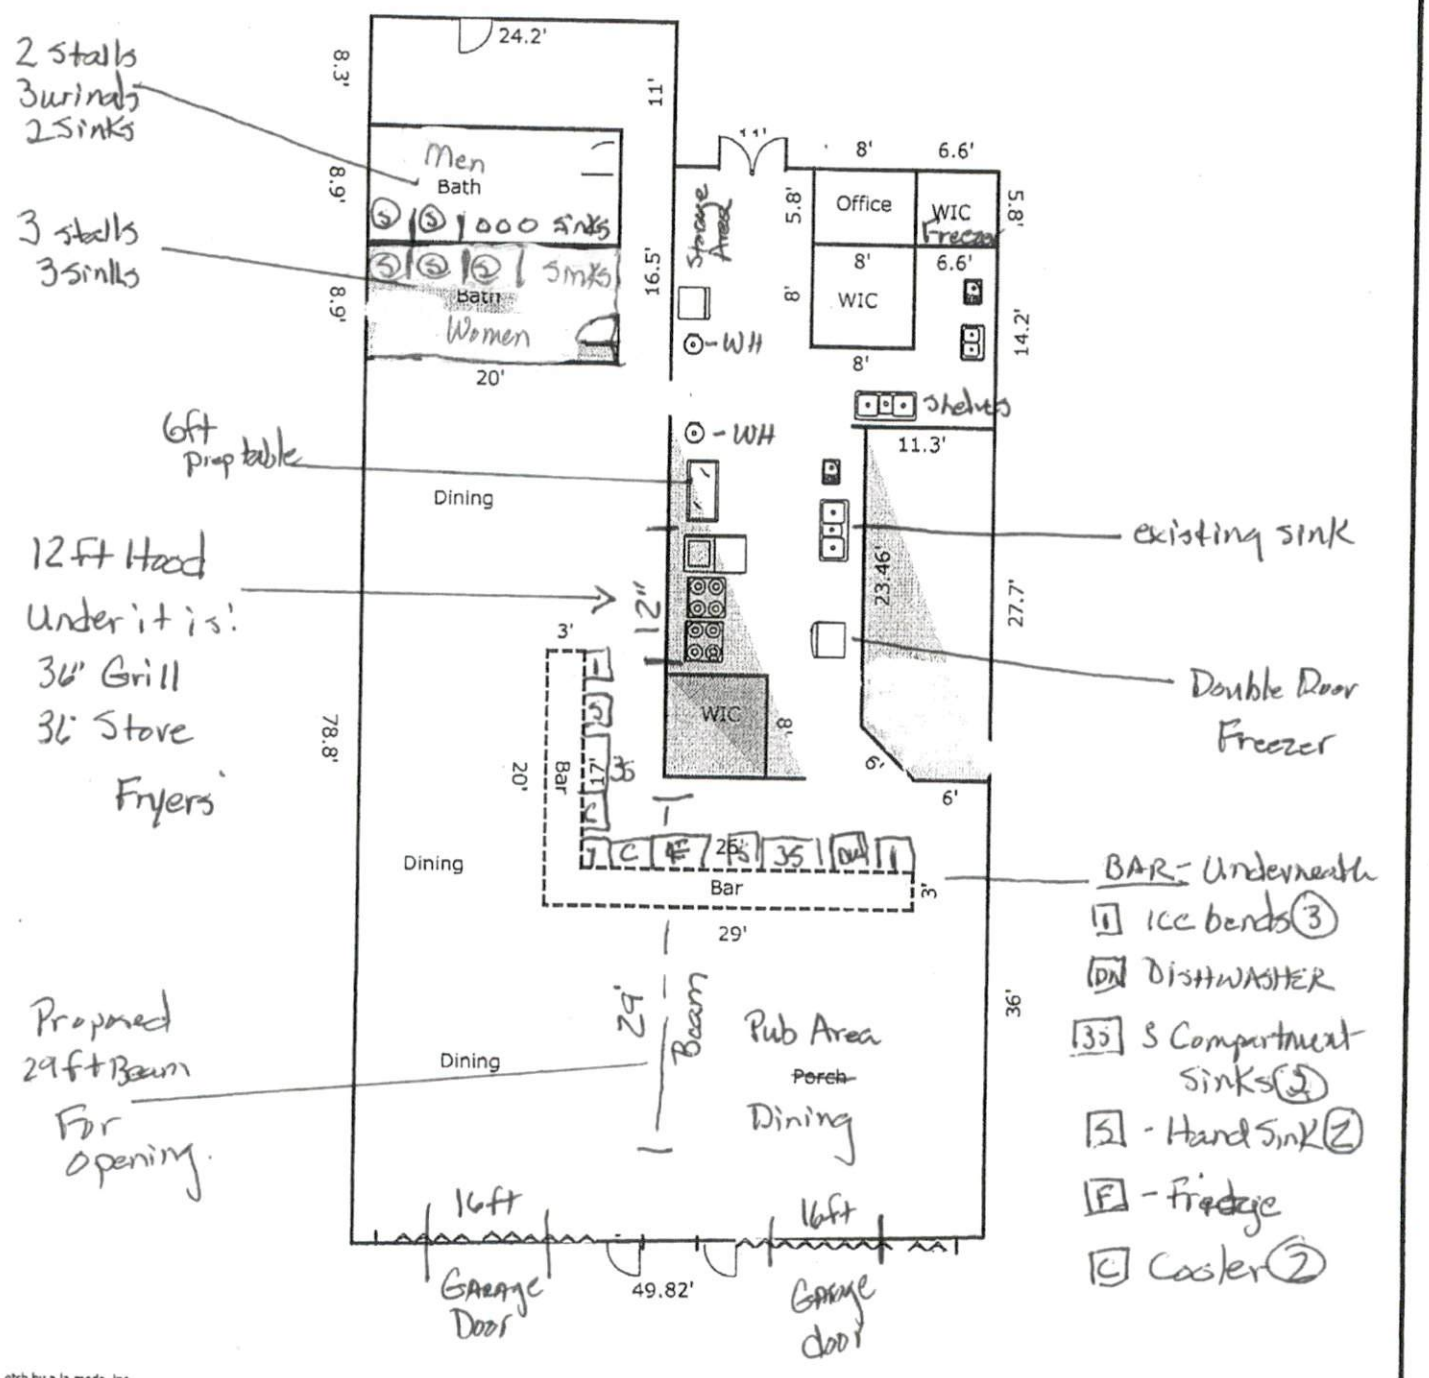

etch by a la mode, inc.

Area Calculations Summary