HARNETT COUNTY HEALTH DEPARTMENT

№ 16097

IMPROVEMENT PERMIT

Be it ordained by the Harnett County Board of Health as follows: Section III, Item B. "No Person shall begin construction of any building at which a septic tank system is to be used for disposal of sewage without first obtaining a written permit from the Harnett County Health Department."

Name: (owner) Pine Grove Dev. ☒ New Installation ☒ Septic Tank

Property Location: SR# 1114 Blanchard Rd ☐ Repairs ☒ Nitrification Line

Subdivision A Country Place Lot # 12

Tax ID # _____ Quadrant # _____

Number of Bedrooms Proposed: 3 Lot Size: .75 Ac

Basement with Plumbing: ☐ Garage: ☐ MUST Use Risers & Filter

Water Supply: ☐ Well ☒ Public ☐ Community MUST Meet on site

Distance From Well: 50 min ft.

Following is the minimum specifications for sewage disposal system on above captioned property. Subject to final approval.

Type of system: ☒ Conventional ☐ Other: _____

Size of tank: Septic Tank: 1000 gallons Pump Tank: _____ gallons

Subsurface Drainage Field: No. of ditches 3 exact length of each ditch 100 ft. width of ditches 3 ft. depth of ditches 18 24 in.

French Drain Required: _____ Linear feet

Date: 3-2-99

This permit is subject to revocation if site plans or intended use change.

Signed: [illegible]
Environmental Health Specialist

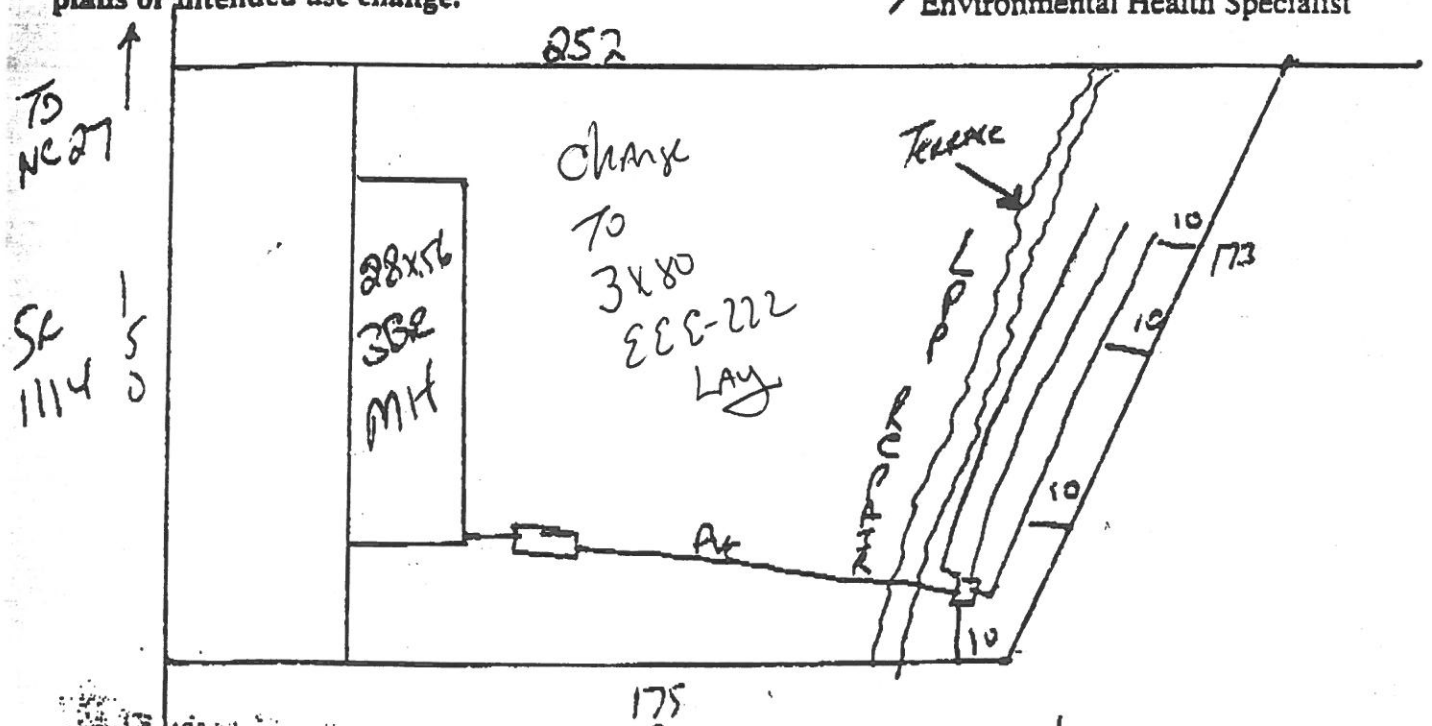

MUST meet on site for Final Layout May use 2 Lines of 150 DO NOT DRIVE OR PARK on Septic Area MUST USE Risers & Filter