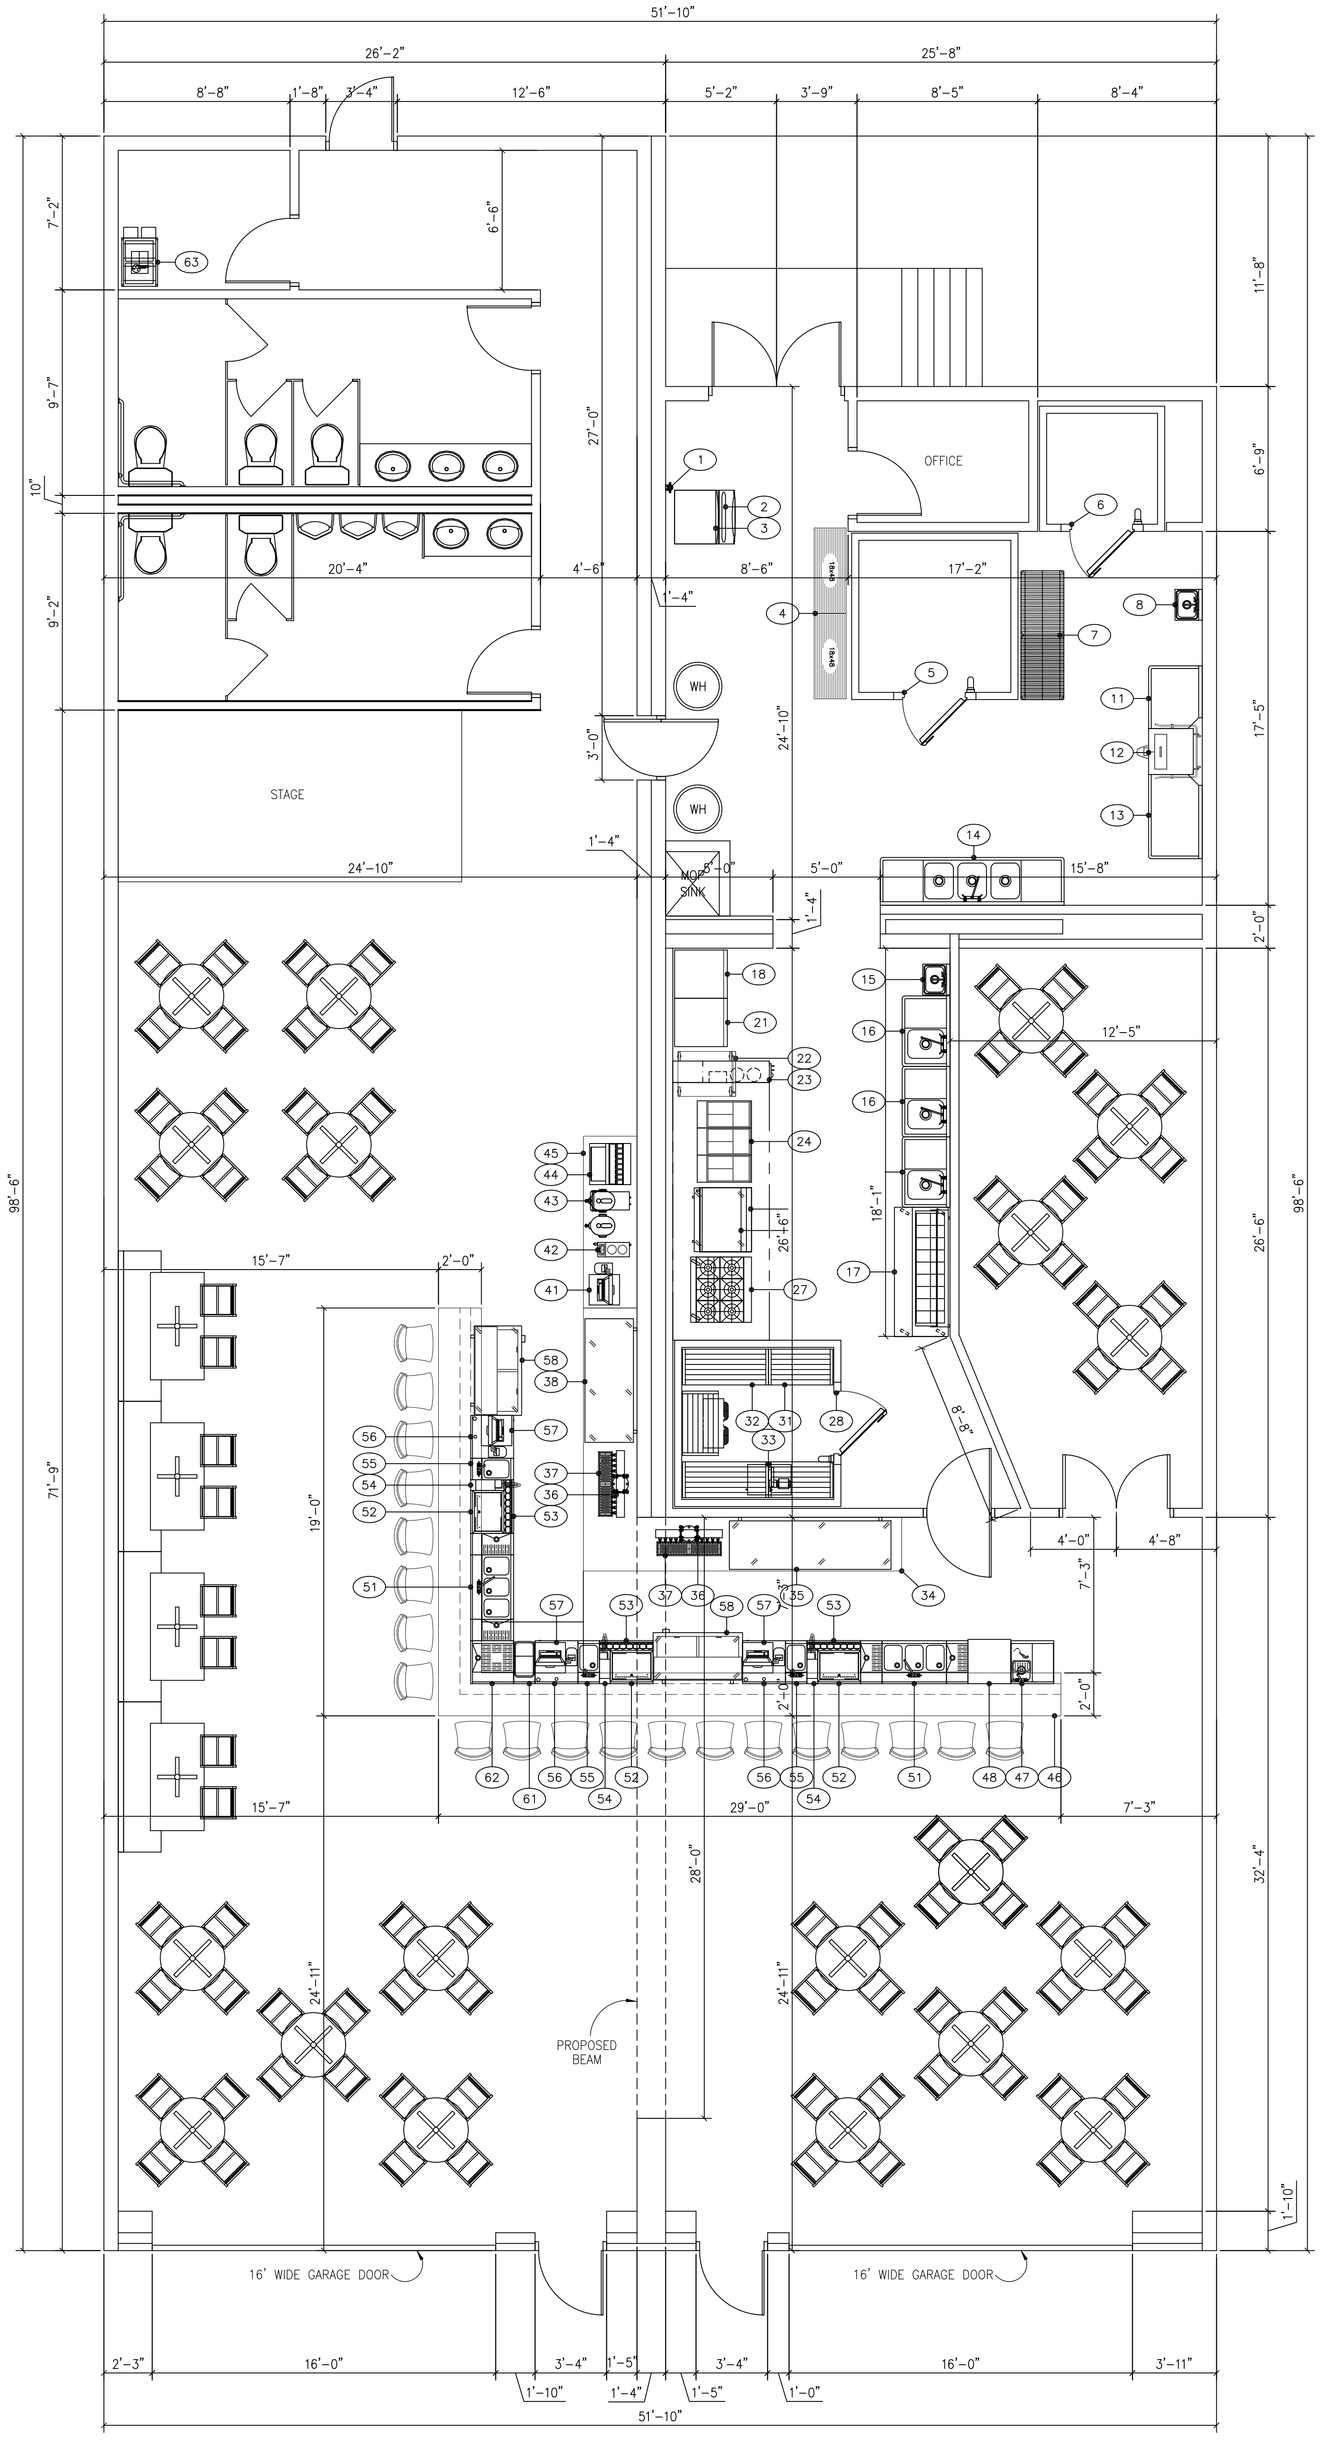

EQUIPMENT LAYOUT
SCALE: 1/4" = 1'-0"

EQUIPMENT SCHEDULE					
ITEM NO	QTY	EQUIPMENT CATEGORY	MANUFACTURER	MODEL NUMBER	EQUIPMENT REMARKS
1	1	FILTER SYSTEM FOR ICEMAKER	MANITOWOC ICE	AR-10000	
2	1	ICEBIN	MANITOWOC ICE	D-400	
3	1	ICE MAKER	MANITOWOC ICE	IDT0500A-161	
4	2	SHELVING UNIT	QUANTUM FOODSERVICE	1848P	FIVE (5) SHELVES, 74" POSTS
5	1	WALK-IN COOLER			EXISTING
6	1	WALK-IN FREEZER			EXISTING
7	2	DISH STORAGE SHELVING UNIT			EXISTING – RELOCATE
8	1	HAND SINK			EXISTING
9	–	SPARE NUMBER			
10	–	SPARE NUMBER			
11	1	DISHTABLE			EXISTING
12	1	DISHWASHER			BY VENDOR
13	1	DISHTABLE			EXISTING
14	1	THREE COMPARTMENT SINK			EXISTING – RELOCATE
15	1	HAND SINK			EXISTING
16	3	PREP SINK WITH DRAINBOARD			EXISTING – RELOCATE
17	1	REFRIGERATED PREP TABLE	ATOSA	MSF8304GR	
18	1	REACH-IN REFRIGERATOR			EXISTING – RELOCATE
19	–	SPARE NUMBER			
20	–	SPARE NUMBER			
21	1	REACH-IN FREEZER			EXISTING – RELOCATE
22	1	HEATED HOLDING CABINET	METRO	C519-HFC-U	
23	1	EXHAUST HOOD W/FIRE PROTECTION SYSTEM	ACCUREX	TBD	
24	3	DEEP FAT FRYER	PITCO	45C+-S	
25	1	REFRIGERATED EQUIPMENT BASE	ATOSA	MGF8448GR	
26	1	36" CHARBROILER	STAR MANUFACTURING	6136RCBF	
27	1	SIX BURNER OVEN RANGE	SOUTHBEND	S36D	
28	1	WALK_IN COOLER	KOLPAK	QSX7-0808-CT	TOP MOUNT REFRIGERATION
29	–	SPARE NUMBER			
30	–	SPARE NUMBER			
31	3	DUNNAGE RACK	CHANNEL MANUFACTURING	ADE2036	
32	2	DUNNAGE RACK	CHANNEL MANUFACTURING	ADE2048	
33	1	GLYCOL BEER COOLING SYSTEM	PERLICK	4410	MOUNT ON TOP OF WALK-IN COOLER
34	1	BACK BAR COUNTER			MILLWORK – BY G.C.
35	1	BACK BAR COOLER	ATOSA	MBB90GRR	
36	2	DRAFT BEER TOWER – PIPE TEE TOWER	PERLICK	4061-8	
37	2	DRIP PAN W/GLASS RINSER	PERLICK	C18657-GRE	
38	1	BACK BAR COOLER	ATOSA	MBB69GRR	
39	–	SPARE NUMBER			
40	–	SPARE NUMBER			
41	1	P.O.S. TERMINAL			BY OWNER
42	1	COFFEE MAKER	BUNN-O-MATIC	12950.0283	BY VENDOR
43	1	ICED TEA BREWER & DISPENSERS	BUNN-O-MATIC	41400.0000	BY VENDOR
44	1	DROP-IN ICE BIN W/SODA TOWER			BY VENDOR
45	1	SERVICE STATION			MILLWORK – BY G.C.
46	1	BACK BAR COUNTER			MILLWORK – BY G.C.
47	1	GLASS DUMP STATION	PERLICK	7057-1	
48	1	GLASSWASHER	PERLICK	PKD24A	
49	–	SPARE NUMBER			
50	–	SPARE NUMBER			
51	2	UNDERBAR 3 COMPARTMENT SINK	PERLICK	TSD53C	
52	3	UNDERBAR ICE CHEST	PERLICK	TS24IC10	
53	3	UNDERBAR SPEED RAIL	PERLICK	SR-S30A	
54	3	UNDERBAR SODA GUN FILLER	PERLICK	TS6SGB	
55	3	UNDERBAR HANDSINK	PERLICK	TSD12HS	
56	3	UNDERBAR POS CABINET	PERLICK	TSF24POS	
57	3	P.O.S. TERMINAL			BY OWNER
58	2	BOTTLE COOLER	ATOSA	MBC50GR	
59	–	SPARE NUMBER			
60	–	SPARE NUMBER			
61	1	UNDERBAR DRY WASTE	PERLICK	TS12TRA	
62	1	UNDERBAR CORNER DRAINBOARD	PERLICK	TSD24RIC	
63	1	BAG IN BOX SODA SYSTEM			BY VENDOR

..\..\..\SOTF_2018_logo_horiz.png

NAPPER TANDY PUBLIC HOUSE

ANGIER, NC

#	Date	Revision

Drawn By: CJB
Date: 04-26-21
Checked By:
Date:
Scale: 1/4"=1'-0"
Job Number:

Sheet Title: EQUIPMENT LAYOUT AND SCHEDULE

Drawing Number: K1