


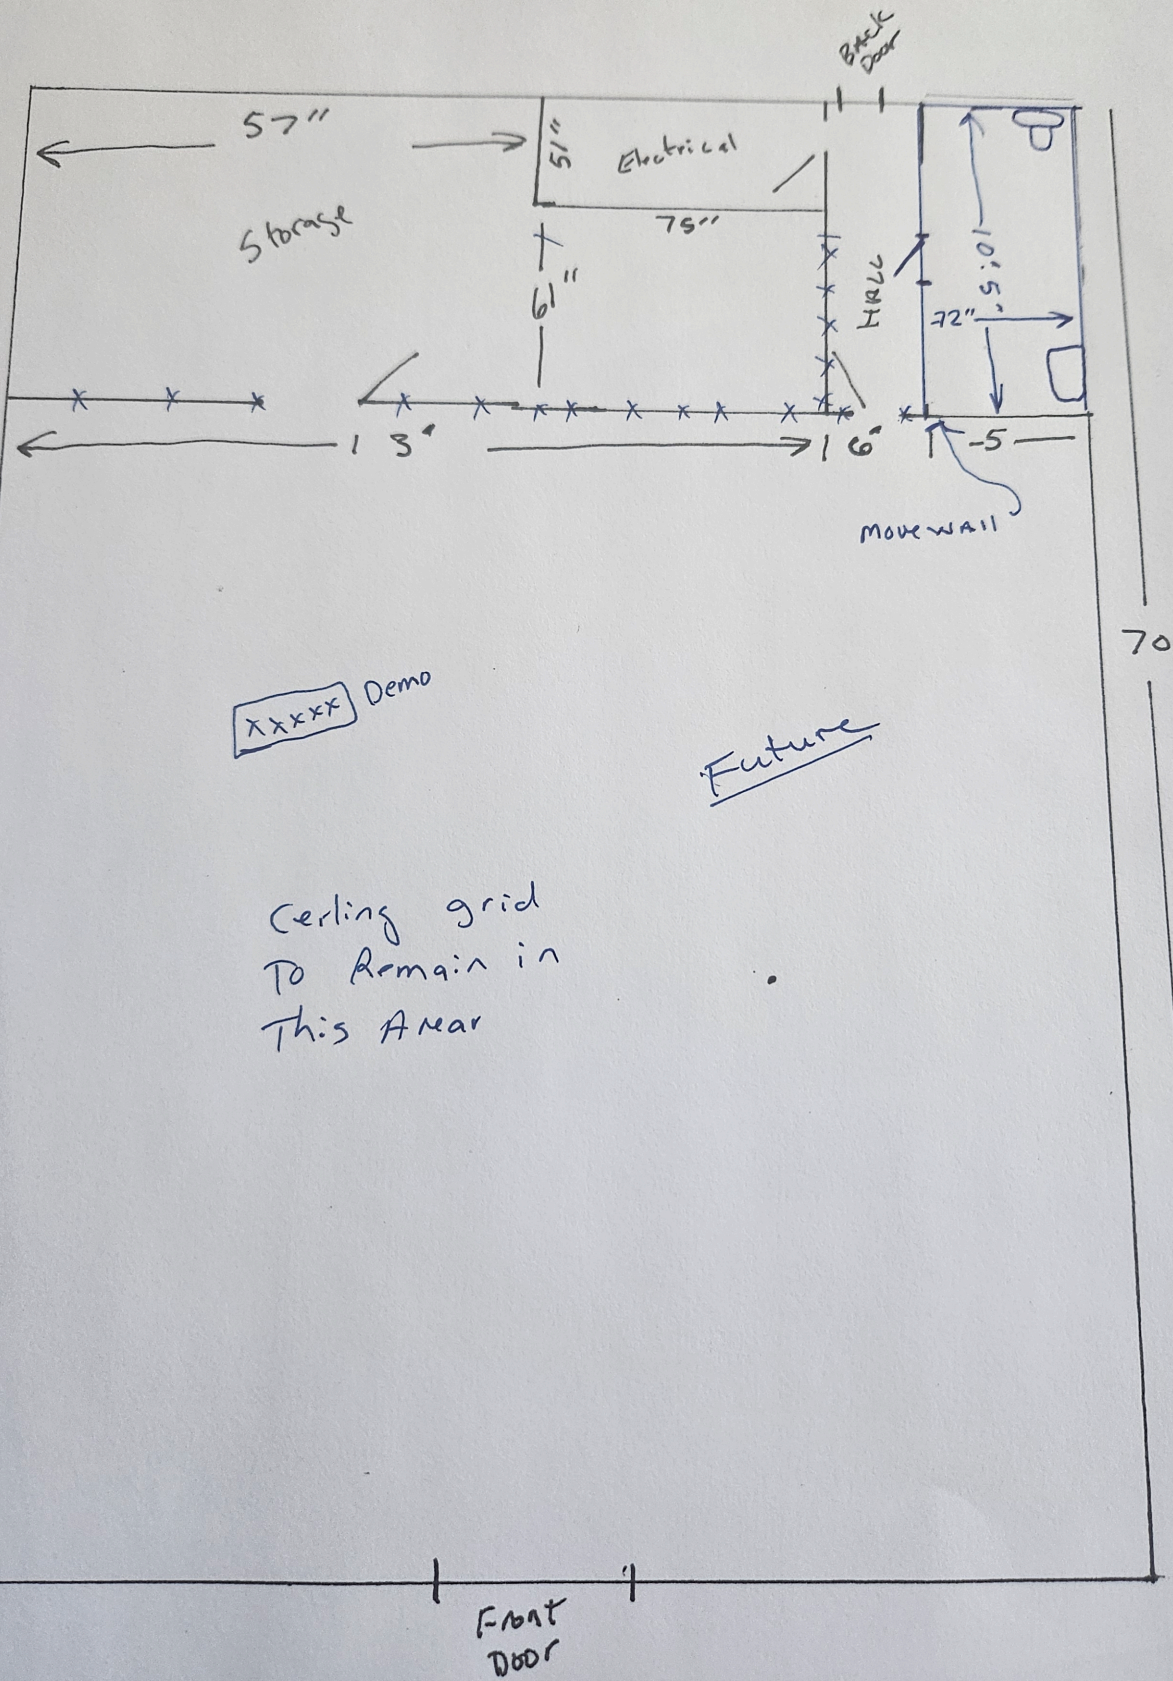

xxxxx Demo

Future

Ceiling grid
To Remain in
This Area

Front
Door