HTE # 04-5-10787

BARNETT COUNTY HEALTH DEPARTMENT
ENVIRONMENTAL HEALTH SECTION

17599

OPERATIONS PERMIT

Name: (owner) Pine Grove Dev. Corp ☒ New Installation ☒ Septic Tank ☐ Repair

Property Location: SR# 1141 ☒ Nitrification Line ☐ Expansion
Subdivision Cherokee Ridge Lot # 34 Tax ID # _____ Quadrant # _____

Contractor: Ted Brown Registration # _____

Basement with Plumbing: ☐ Garage: ☐

Water Supply: ☐ Well ☒ Public ☐ Community
Distance From Well: 50 ft.

Following are the specifications for the sewage disposal system on above captioned property.

Type of system: ☐ Conventional ☒ Other 25% Reduction SYSTEM Infiltrator Quick 4

Size of tank: Septic Tank: 1000 gallons Pump Tank: _____ gallons

Subsurface Drainage Field — No. of ditches 1 — exact length of each ditch 210 ft. of chamber — width of ditches 3 ft. — depth of ditches 18-24 in.

French Drain Required: _____ Linear feet Date: 05-05-05
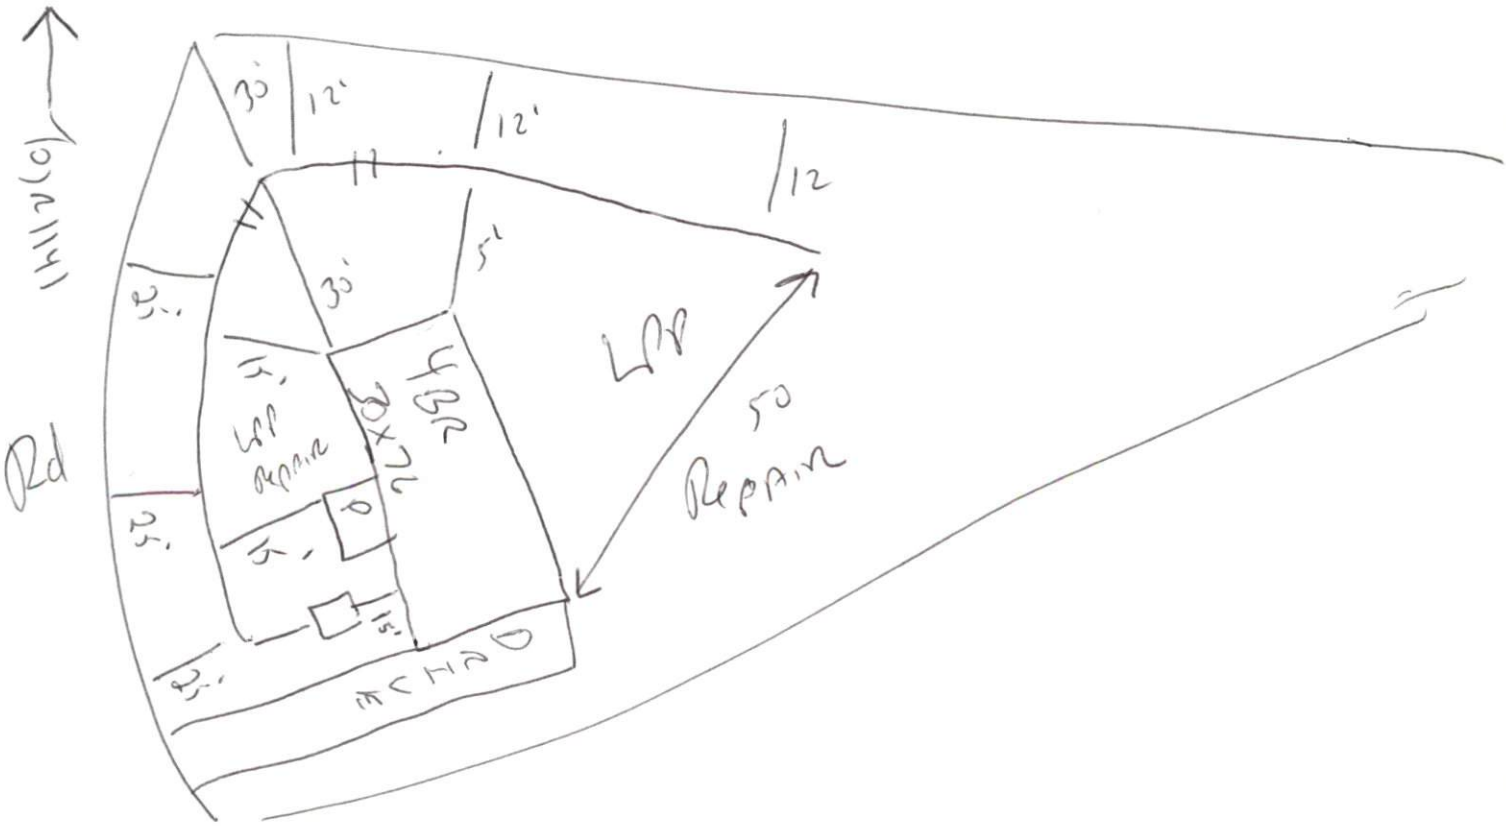
PERMIT NO. 21462 Inspected by: Jon Lars