HTE # 05-500 13634

RNETT COUNTY HEALTH DEP TMENT
ENVIRONMENTAL HEALTH SEC TION

18247

OPERATIONS PERMIT

Name: (owner) Pine Grove Dev. Corp ☒ New Installation ☒ Septic Tank ☐ Repair

Property Location: SR# 1141 ☒ Nitrification Line ☐ Expansion
Subdivision Cherokee Ridge Lot # 31 Tax ID # _____ Quadrant # _____

Contractor: Ted Brown Registration # _____

Basement with Plumbing: ☐ Garage: ☐

Water Supply: ☐ Well ☒ Public ☐ Community
Distance From Well: 50 ft.

Changed to 25% Red. SYSTEM - House location changed
Lines OK Tank OK 2-1-06 JHL
Need Pump & Alarm checked

Following are the specifications for the sewage disposal system on above captioned property.

Type of system: ☐ Conventional ☒ Other Pump to 25% Reduction SYSTEM Infiltrator Quick 4

Size of tank: Septic Tank: 1000 gallons Pump Tank: 1000 gallons

Subsurface Drainage Field	No. of ditches 1	exact length of each ditch 210 ft.	width of ditches 3 ft.	depth of ditches 18 in.

4 chamber

French Drain Required: _____ Linear feet Date: 3-2-06

PERMIT NO. 22415 Inspected by: Jon Watts
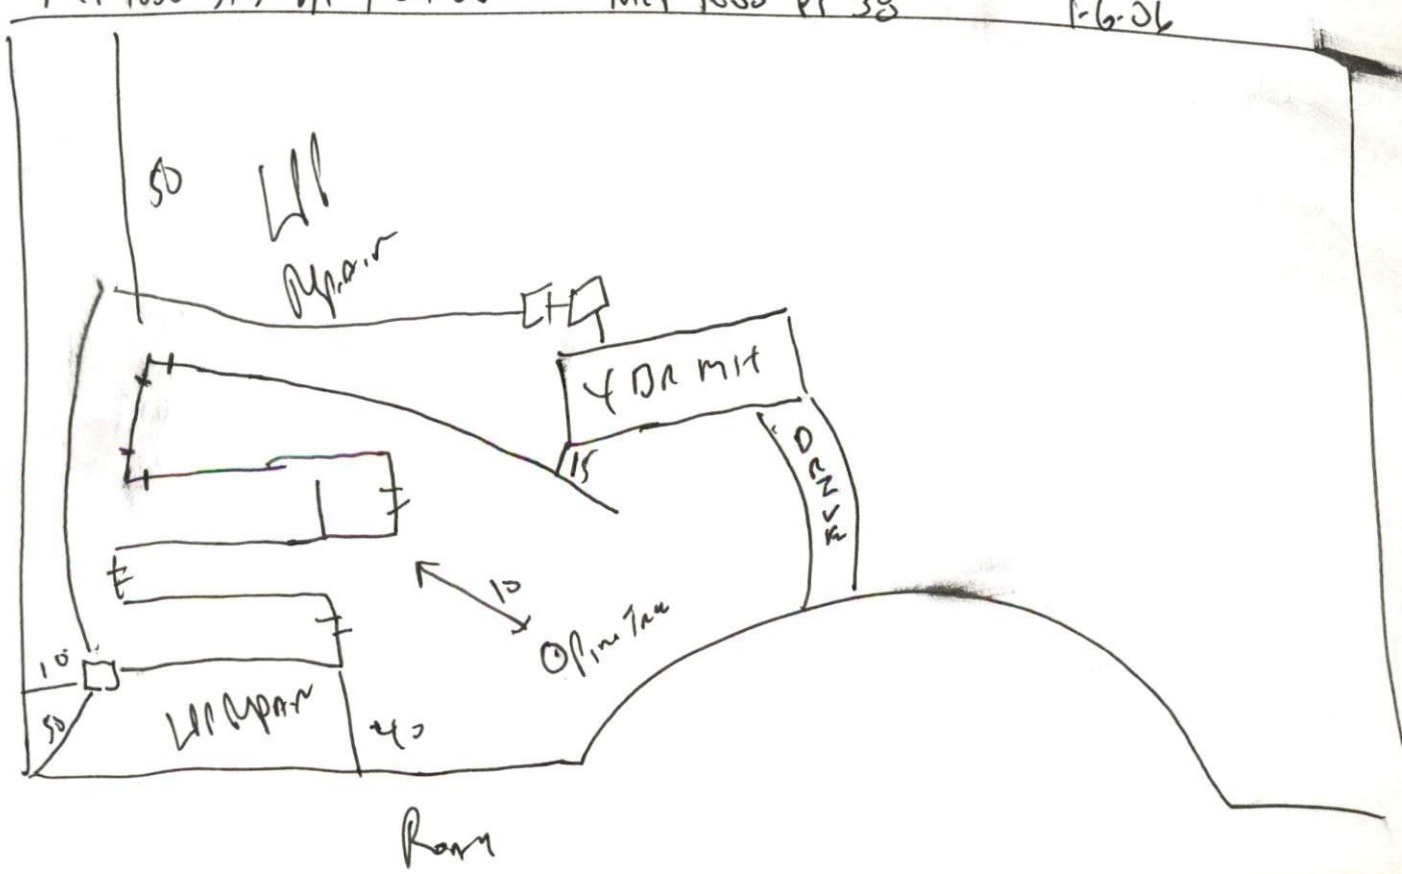
MCP-1000 STM 8/4 1-04-06 MCP 1000 PT 38 1-6-06