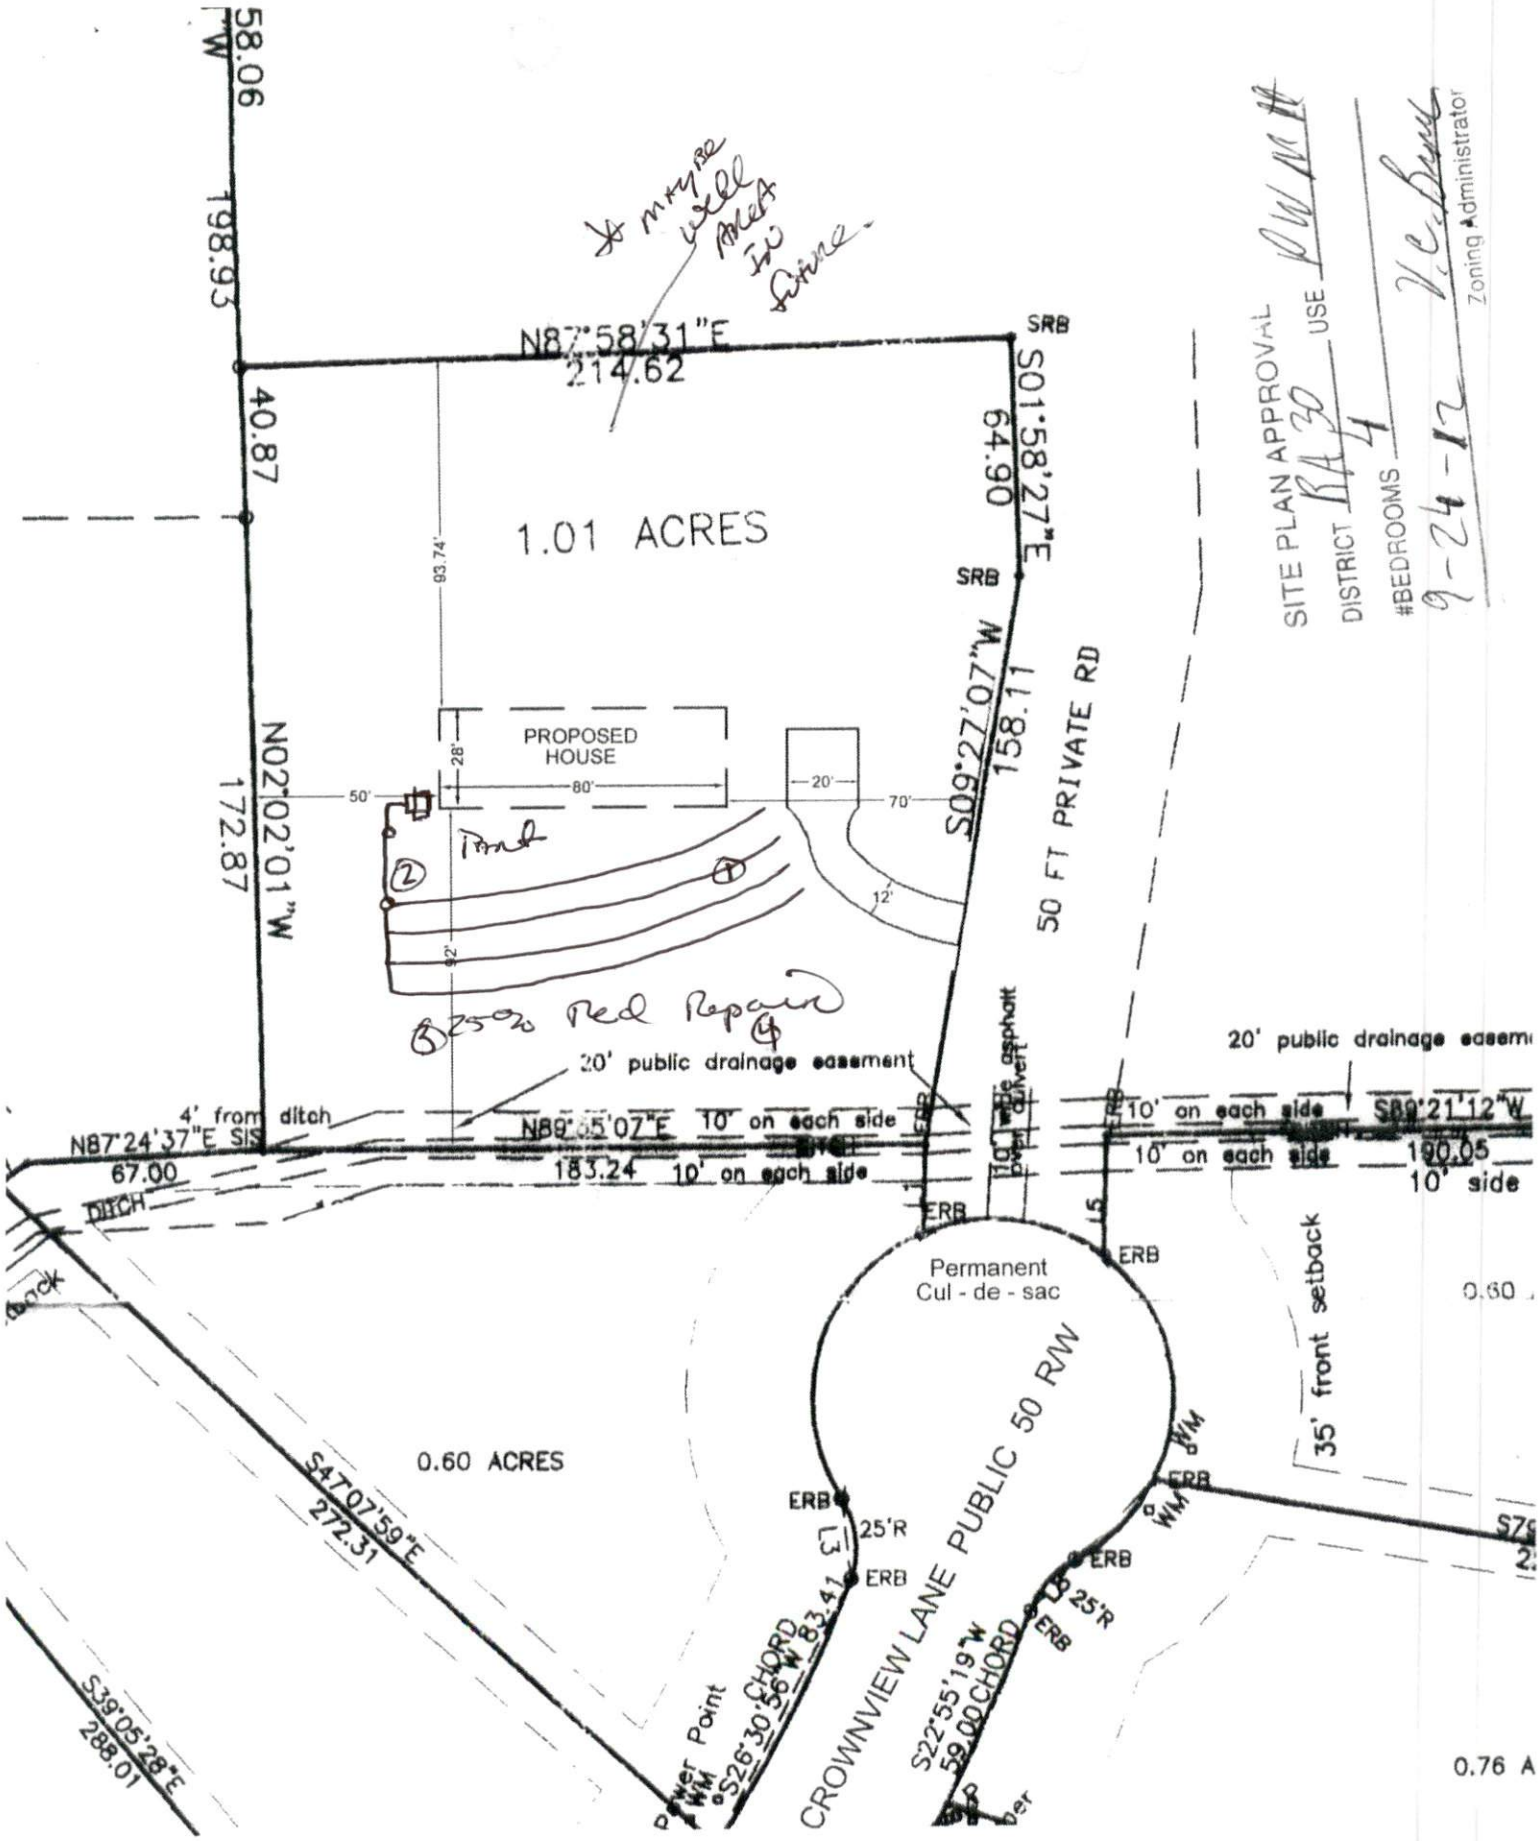

SITE PLAN FOR

ANTHONY WAYNE BROCK and wife,
SONYA BARBOUR BROCK

40 0 40 80

GRAPHIC SCALE

1.5" = 80'