HTE# SFD/811-0025R

Harnett County Department of Public Health

25545

PERMIT # 30267

Operation Permit

☑ New Installation ☑ Septic Tank ☑ Nitrification Line ☐ Repair ☐ Expansion

PROPERTY LOCATION: 375 Bakerstown Rd. (SR 1417)

Name: (owner) Glenwood Blds, LLC SUBDIVISION _____ LOT # _____

System Installer: Jason Matthews Registration # _____

Basement with plumbing: ☐ Garage ☑ Number of Bedrooms 5

Type of Water Supply: ☐ Community ☑ Public ☐ Well Distance from well N/A feet

System Type: 25% reduction sys. III B Types V and VI Systems expire in 5 years.

(In accordance with Table V a) Owner must contact Health Department 6 months prior to expiration for permit renewal.

5 BEDROOM W/ DETACHED GARAGE W/ BONUS SPACE (NO BEDROOM)

This system has been installed in compliance with applicable North Carolina General Statutes, Rules for Sewage Treatment and Disposal, and all conditions of the Improvement Permit and Construction Authorization.

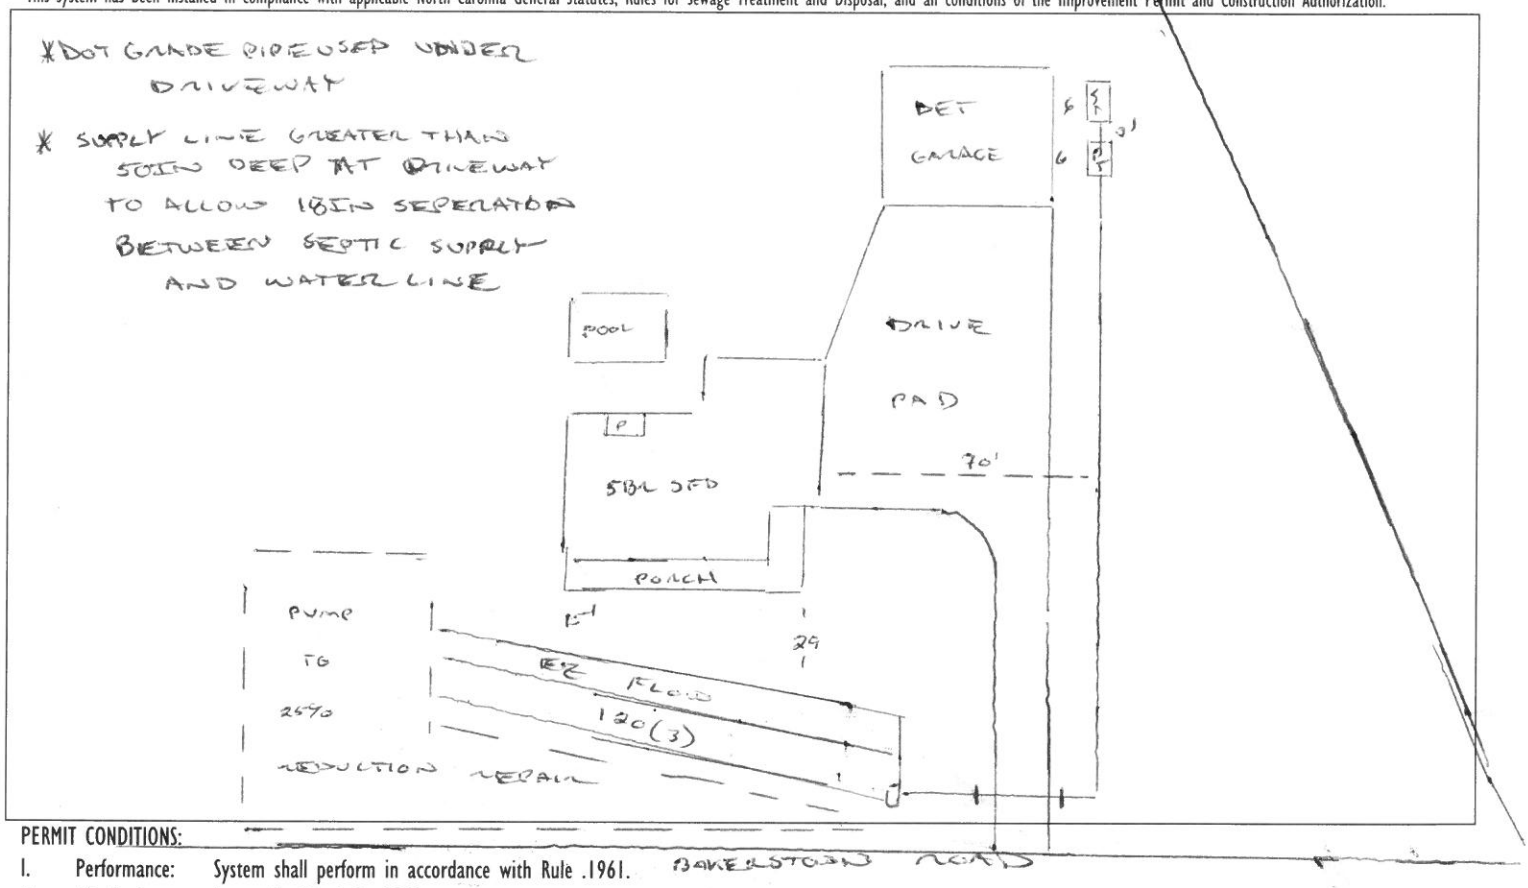

PERMIT CONDITIONS:

I. Performance: System shall perform in accordance with Rule .1961.

II. Monitoring: As required by Rule .1961.

III. Maintenance: As required by Rule .1961. Other: _____

Subsurface system operator required? Yes ☐ No ☐

If yes, see attached sheet for additional operation conditions, maintenance and reporting.

IV. Operation: _____

V. Other: _____

☐ _____ D-Box ☐ _____ Pump ☐ _____ Alarm ☐ _____ H2OLine ☐ _____ PWR Line

Following are the specifications for the sewage disposal system on the above captioned property.

Type of system: ☐ Conventional ☑ Other EZ Flow Septic Tank: 1250 gallons Pump Tank: 1250 gallons

Subsurface Drainage Field: No. of ditches 3 exact length of each ditch 120 feet width of ditches 3 feet depth of ditches 26 inches

French Drain Required: _____ Linear feet

Authorized State Agent [signature] Date 06/28/2019