Footing & Foundation Plan

8320 NC Highway 42 Holly Springs 27540

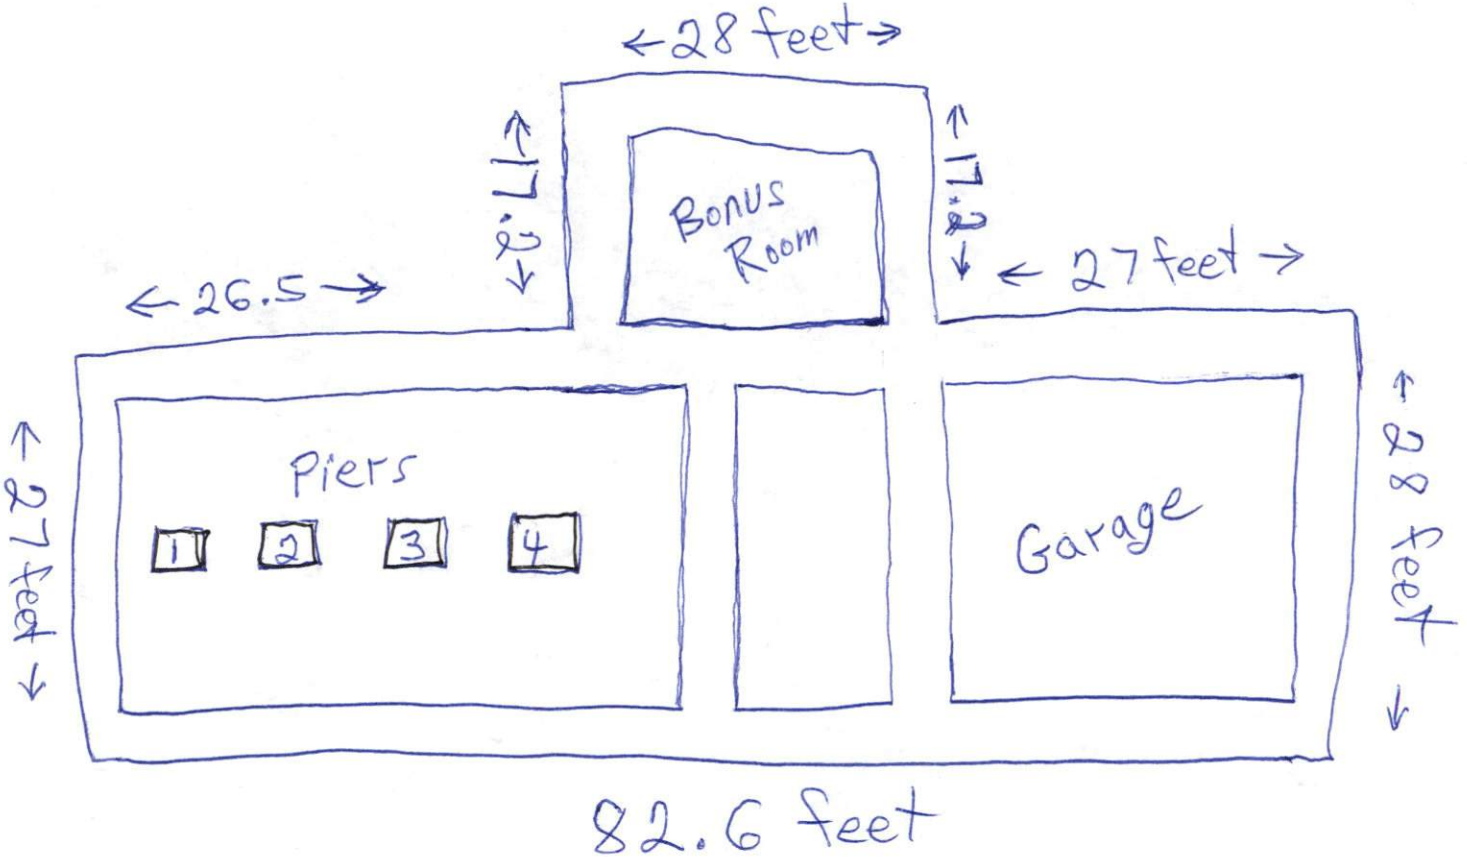

N.C. Highway 42

Piers

1. 6.2 long x 4.6 feet wide
2. 6.2 long x 4.6 feet wide
3. 6.2 long x 4.6 feet wide
4. 6.2 long x 4.6 feet wide

Owner Info
Mr. Jeff Glenn
919-799-8682