TRUSS TO WALL CONNECTIONS, IF SHOWN, ARE FOR UPLIFT ONLY AND DO NOT CONSIDER LATERAL LOADS. ALL CONNECTORS ON THIS PROJECT ARE TO BE INSTALLED PER THE CONNECTOR MANUFACTURER'S SPECIFICATIONS. ALL CONNECTORS SHOWN THAT ARE NOT "TRUSS TO TRUSS" ARE SUGGESTIONS ONLY AND ARE TO BE VERIFIED BY THE BUILDING DESIGNER OR ENGINEER OF RECORD FOR SUITABILITY TO THIS PARTICULAR PROJECT. UFP MID-ATLANTIC, LLC. ACCEPTS NO RESPONSIBILITY FOR THE SPECIFIC APPLICATION OR SUITIBILITY OF ANY CONNECTOR THAT IS NOT "TRUSS TO TRUSS" AS THEY APPLY TO THIS STRUCTURE.

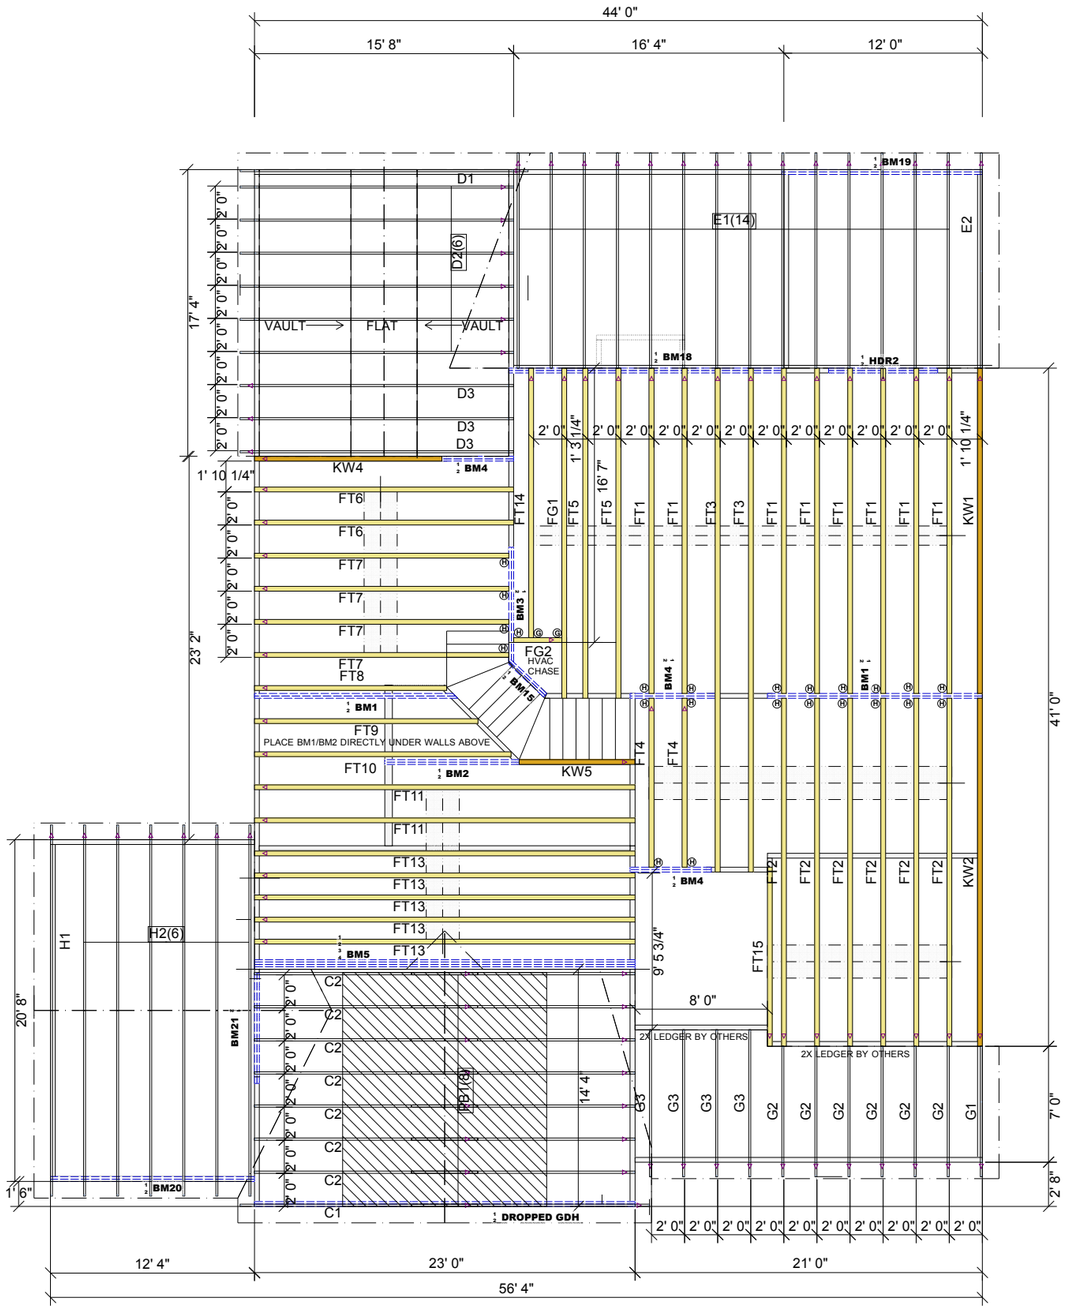

Products				
Net Qty	Plies	Product	Length	PlotID
2	2	1 3/4" x 9 1/4" 2.0E Microllam® LVL	18' 0"	BM18
2	2	1 3/4" x 9 1/4" 2.0E Microllam® LVL	14' 0"	BM19
2	2	1 3/4" x 9 1/4" 2.0E Microllam® LVL	8' 0"	BM21
2	2	1 3/4" x 9 1/4" 2.0E Microllam® LVL	8' 0"	HDR2
2	2	1 3/4" x 11 7/8" 2.0E Microllam® LVL	24' 0"	DROPPED GDH
2	2	1 3/4" x 11 7/8" 2.0E Microllam® LVL	14' 0"	BM20
4	4	1 3/4" x 14" 2.0E Microllam® LVL	24' 0"	BM5
4	2	1 3/4" x 14" 2.0E Microllam® LVL	14' 0"	BM1
2	2	1 3/4" x 14" 2.0E Microllam® LVL	10' 0"	BM2
2	2	1 3/4" x 14" 2.0E Microllam® LVL	8' 0"	BM3
6	2	1 3/4" x 14" 2.0E Microllam® LVL	6' 0"	BM4
2	2	1 3/4" x 14" 2.0E Microllam® LVL	4' 0"	BM15

Floor Hanger List

QTY	DESCRIPTION	TYPE	MARK
23	FACE MOUNT - FLOOR	JUS48	H
2	STRAP HANGER - FLOOR	MSH422	G

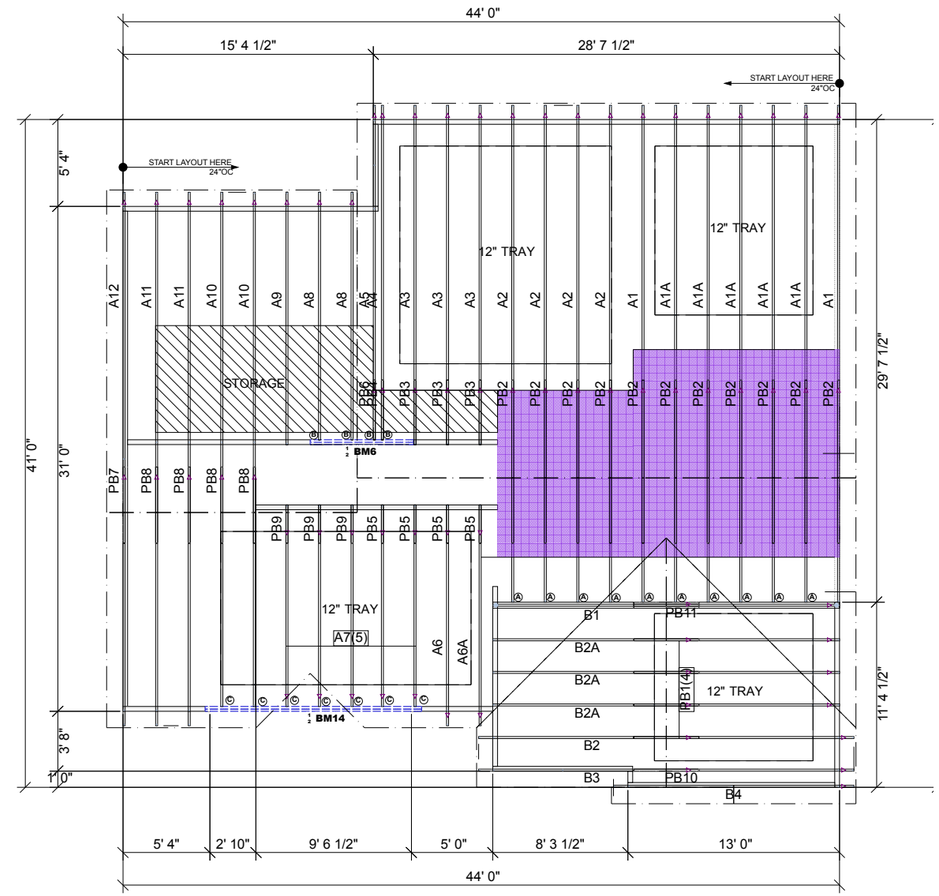

Products				
Net Qty	Plies	Product	Length	PlotID
2	2	1 3/4" x 9 1/4" 2.0E Microllam® LVL	14' 0"	BM14
2	2	1 3/4" x 9 1/4" 2.0E Microllam® LVL	8' 0"	BM6

Roof Hanger List

QTY	DESCRIPTION	TYPE	MARK
10	FACE MOUNT HANGER	HUS28	A
4	LIGHT DUTY -ROOF	JUS26	B
7	FACE MOUNT HANGER	HUS26	C

LOT 304 OAKMONT ESTATES CLARK CLASSIC WITH PORCH/SUNROOM AND 3 CAR GARAGE
NC2015 CODE HARNETT COUNTY 130 MPH

1. TEMPORARY BRACING TO BE INSTALLED w/T.P.I. STANDARD BCSI-B1.
2. SEE ENGINEERED DRAWING FOR PERMANENT BRACING MINIMUM REQUIREMENTS.
3. FRAMER TO VERIFY ALL DIMENSIONS, DROP, & RISE LOCATIONS PRIOR TO TRUSS PLACEMENT.
4. BLDR/FRAMER RESPONSIBLE FOR ADJUSTMENT OF TRUSS SPACING TO MISS PLUMBING DROPS, UNLESS NOTED OTHERWISE.

This layout is not an engineered drawing. This drawing was created to establish truss placement only. It is the responsibility of the builder to provide adequate support for all the elements shown in this drawing.

UFP MID-ATLANTIC,LLC
A UNIVERSAL FOREST PRODUCTS COMPANY

BURLINGTON, NC	PHONE (800) 476-9356
CHESAPEAKE, VA	PHONE (800) 476-3190
CONWAY, SC	PHONE (800) 397-9572
JEFFERSON,GA	PHONE (800) 648-4038
PEARISBURG, VA	PHONE (800) 397-9571

NOTES: THIS DRAWING IS THE PROPERTY OF: UFP MID-ATLANTIC, LLC AND IS NOT TO BE REPRODUCED OR USED FOR ANYTHING ALTO THE WITHIN SITE OTHER THAN WHERE IT IS. THIS DRAWING IS BASED UPON JUNCTION WITH ALL OTHER TECHNICAL DRAWINGS SUPPLIED BY THE TRUSS DESIGNER. ANY ERRORS, OMISSIONS OR DISCREPANCIES IN WOOD TRUSSES CONTRADICTORY AND REQUIRE CORRECTING TRUSSES, (TPI) S LOCATED AT 583 CONCORD RD SUITE 200 AMOSSON, WI 53719 (608)835-5900

Customer: **MCKEE HOMES**
Job Name: LOT 304 OM CLARK CLASSIC
Date:5/1/2019 | Scale:NTS | Quality Products for Quality Builders
Revision Date1: | Revision Date2:
Drawn By: ROB FERBER
Checked By: ***
Drawing Number: **19043298**