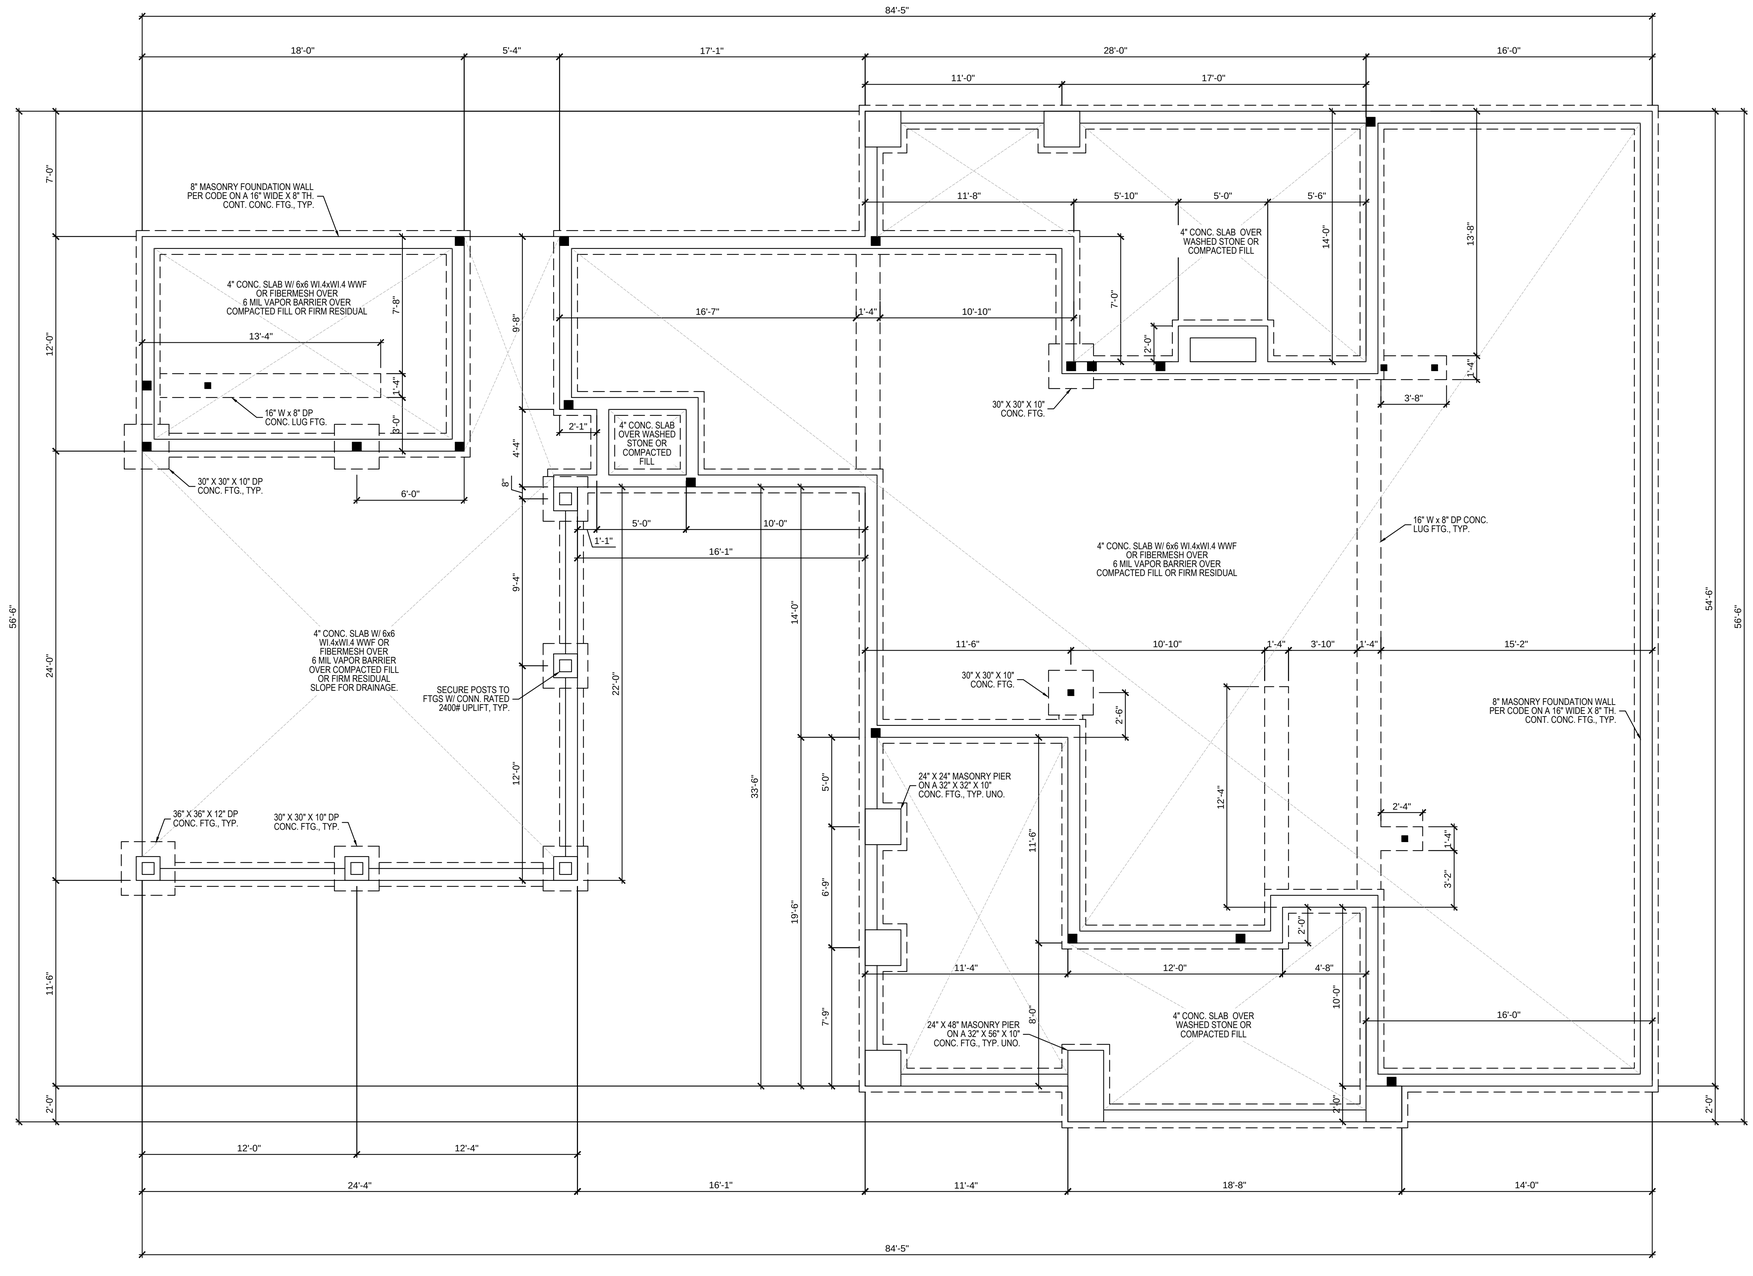

FOUNDATION PLAN

1/4" = 1'-0"

***Engineers seal does not include construction means, methods, techniques, sequences, procedures or safety precaution.**
***Any deviations or discrepancies on plans are to be brought to the immediate attention of Tyndall Engineering & Design, P.A. Failure to do so will void Tyndall Engineering & Design, P.A. liability.**
***Please review these documents carefully. Tyndall Engineering & Design, P.A. will assume responsibility for all dimensions, recommendations, etc, presented in these documents were deemed acceptable once construction begins.**

NORTH CAROLINA PROFESSIONAL SEAL 45675 ENGINEER PATRICK S. EDWARDS
Expires 06-30-2020
01/31/20

TYNDALL ENGINEERING & DESIGN, P.A.
860 Shipwash Drive • Garner, NC 27529 • 919 772-9465 • 919 772-7235
www.tyndallengineering.com

Client: ANN DENNING
Plan: DENNING RESIDENCE

FOUNDATION PLAN 1ST FLOOR FRAMING

Project #:	1901-010273
Date:	01/31/20
Drawn/Design By:	IJE
DWG. Checked By:	PSE
Scale:	SEE PLAN

REVISIONS

No.	Date:	Remarks
1		
2		
3		
4		

Sheet Number

S1

4 of 6

FILENAME: Z:_2019 RESIDENTIAL ENGINEERING_TEMP\1901-010273 - ANN DENNING - DENNING RESIDENCE\1901-010273.DWG SAVED BY: SEAN LAST PLOT DATE:1/31/2020 10:41 AM