TRUSS TO WALL CONNECTIONS, IF SHOWN, ARE FOR UPLIFT ONLY AND DO NOT CONSIDER LATERAL LOADS. ALL CONNECTORS ON THIS PROJECT ARE TO BE INSTALLED PER THE CONNECTOR MANUFACTURER'S SPECIFICATIONS. ALL CONNECTORS SHOWN THAT ARE NOT "TRUSS TO TRUSS" ARE SUGGESTIONS ONLY AND ARE TO BE VERIFIED BY THE BUILDING DESIGNER OR ENGINEER OF RECORD FOR SUITABILITY TO THIS PARTICULAR PROJECT. UFP MID-ATLANTIC, LLC. ACCEPTS NO RESPONSIBILTY FOR THE SPECIFIC APPLICATION OR SUITIBILTY OF ANY CONNECTOR THAT IS NOT "TRUSS TO TRUSS" AS THEY APPLY TO THIS SPECIFIC STRUCTURE.

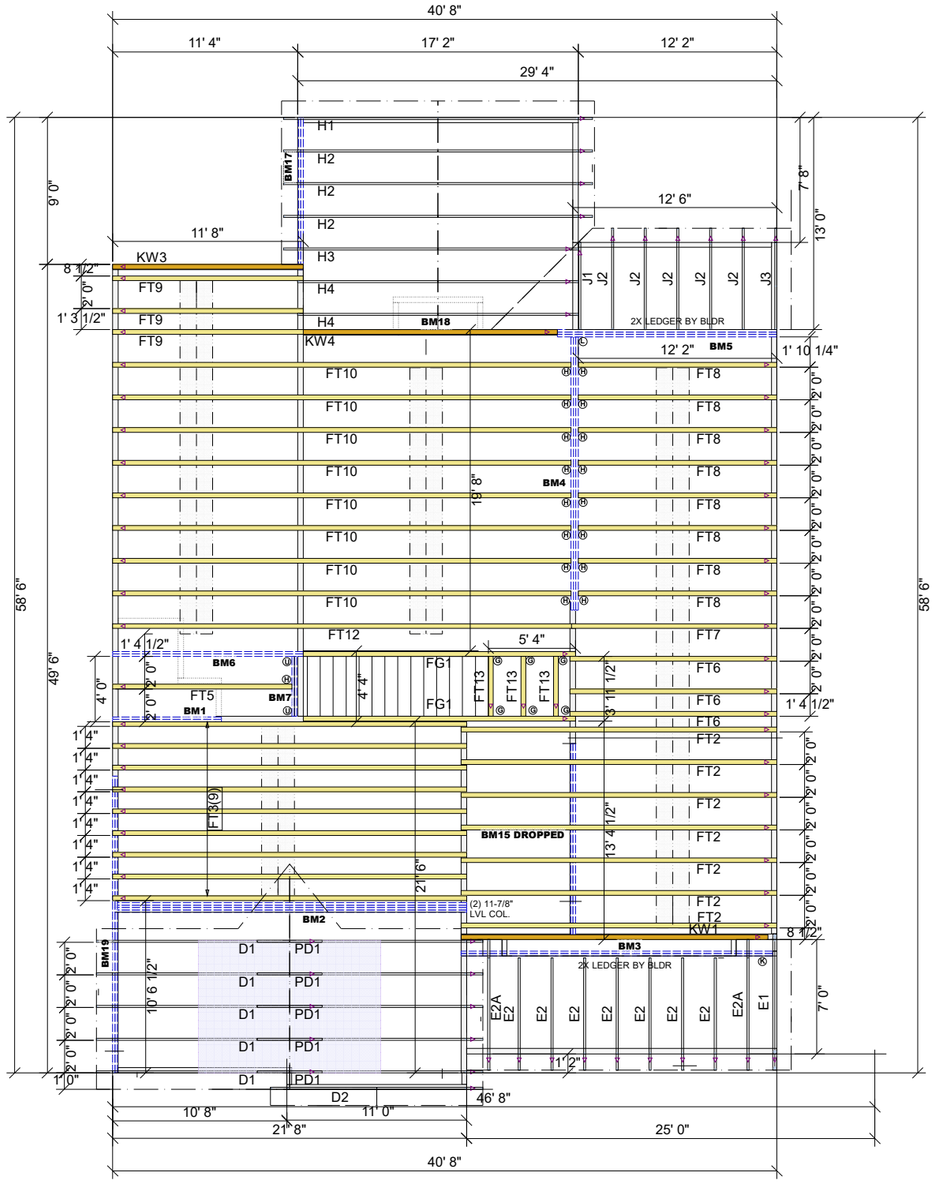

Floor Hanger List

QTY	DESCRIPTION	TYPE	MARK
17	FACE MOUNT - FLOOR	JUS48	H
6	STRAP HANGER - FLOOR	MSH422	G
1	FACE MOUNT HANGER	THDH614	L
2	FACE MOUNT HANGER	HD17112	U
2	FACE MOUNT HANGER	THD410	K

Products

Fab Type	Net Qty	Plies	Product	Length	PlotID
MFD	2	2	1 3/4" x 9 1/4" 2.0E Microllam® LVL	12' 0"	BM15 DROPPED
MFD	2	2	1 3/4" x 9 1/4" 2.0E Microllam® LVL	10' 0"	BM17
MFD	2	2	1 3/4" x 9 1/4" 2.0E Microllam® LVL	6' 0"	BM18
MFD	4	4	1 3/4" x 14" 2.0E Microllam® LVL	22' 0"	BM2
MFD	2	2	1 3/4" x 14" 2.0E Microllam® LVL	20' 0"	BM3
MFD	3	3	1 3/4" x 14" 2.0E Microllam® LVL	18' 0"	BM4
MFD	3	3	1 3/4" x 14" 2.0E Microllam® LVL	14' 0"	BM5
MFD	2	2	1 3/4" x 14" 2.0E Microllam® LVL	12' 0"	BM6
MFD	2	2	1 3/4" x 14" 2.0E Microllam® LVL	8' 0"	BM1
MFD	2	2	1 3/4" x 14" 2.0E Microllam® LVL	4' 0"	BM7
MFD	2	2	1 3/4" x 18" 2.0E Microllam® LVL	20' 0"	BM19

COLUMNS 10' 0" 1-3/4x11-7/8 2.0E Microllam LVL 2 2

LOT 164 OAKMONT ESTATES BROOKS CRAFTSMAN WITH REAR PORCH
SIDE LOAD GARAGENC 2015 CODE HARNETT COUNTY 130 MPH WIND

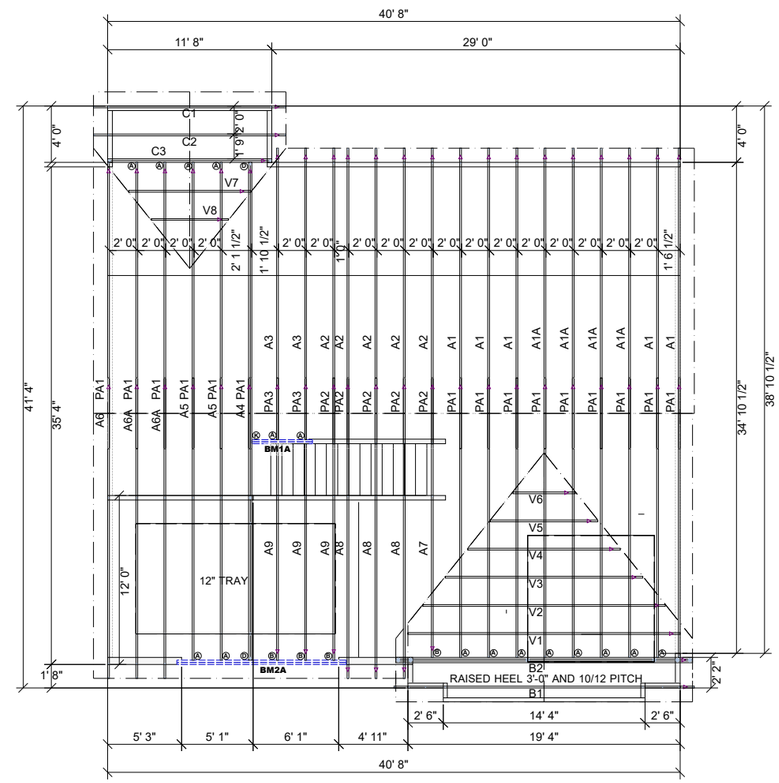

Roof Hanger List

QTY	DESCRIPTION	TYPE	MARK
16	MEDIUM DUTY -ROOF	HUS26	A
4	LIGHT DUTY -ROOF	JUS26	B
2	MEDIUM DUTY 2-PLY ROOF	THD26-2	D

Products

Fab Type	Net Qty	Plies	Product	Length	PlotID
MFD	2	2	1 3/4" x 9 1/4" 2.0E Microllam® LVL	6' 0"	BM1A
MFD	2	2	1 3/4"x 11 7/8" 2.0E Microllam® LVL	14' 0"	BM2A

ROOF AREA: 2916.67_RIDGE LINE: 101.8 _ VALLEY LINES: 83.32 _ HIP LINES:0 _ △ Indicates Left End of Truss

1. TEMPORARY BRACING TO BE INSTALLED w/T.P.I. STANDARD BCSI-B1.
2. SEE ENGINEERED DRAWING FOR PERMANENT BRACING MINIMUM REQUIREMENTS.
3. FRAMER TO VERIFY ALL DIMENSIONS, DROP, & RISE LOCATIONS PRIOR TO TRUSS PLACEMENT.
4. BLDR/FRAMER RESPONSIBLE FOR ADJUSTMENT OF TRUSS SPACING TO MISS PLUMBING DROPS, UNLESS NOTED OTHERWISE.

This layout is not an engineered drawing. This drawing was created to establish truss placement only. It is the responsibility of the builder to provide adequate support for all the elements shown in this drawing.

UFP MID-ATLANTIC,LLC
A UNIVERSAL FOREST PRODUCTS COMPANY

BURLINGTON, NC	PHONE (800) 476-9356
CHESAPEAKE, VA	PHONE (800) 476-3190
CONWAY, SC	PHONE (800) 397-9572
JEFFERSON,GA	PHONE (800) 648-4038
LOCUST, NC	PHONE (704) 888-0920
LIBERTY, NC	PHONE (800) 648-4038
PEARISBURG, VA	PHONE (800) 397-9571

NOTES: THIS DRAWING IS THE PROPERTY OF UFP MID-ATLANTIC, LLC AND IS NOT TO BE USED FOR ANY PURPOSE DETRIMENTAL TO THE INTERESTS OF UFP MID-ATLANTIC, LLC. THIS DRAWING MUST BE USED IN CONJUNCTION WITH ALL OTHER TECHNICAL DRAWINGS SUPPLIED BY UFP MID-ATLANTIC, LLC AND "BRACING WOOD TRUSSES: COMMENTARY AND RECOMMENDATIONS" AS PUBLISHED BY THE TRUSS PLATE INSTITUTE. FOR INSTALLATION OF BRACING FOR TRUSSES, (TPI) IS LOCATED AT 583 D'ONOFRIO DR. SUITE 200 MADISON, WI 53719 (608) 833-5600

Customer
MCKEE HOMES

Job Name
LOT 164 OM BROOKS

Date: 7/22/2019
Scale: NTS
Quality Products for Quality Builders
Revision Date1: _____
Revision Date2: _____

Drawn By: ROB FERBER
Checked By: ***
Drawing Number
19071032