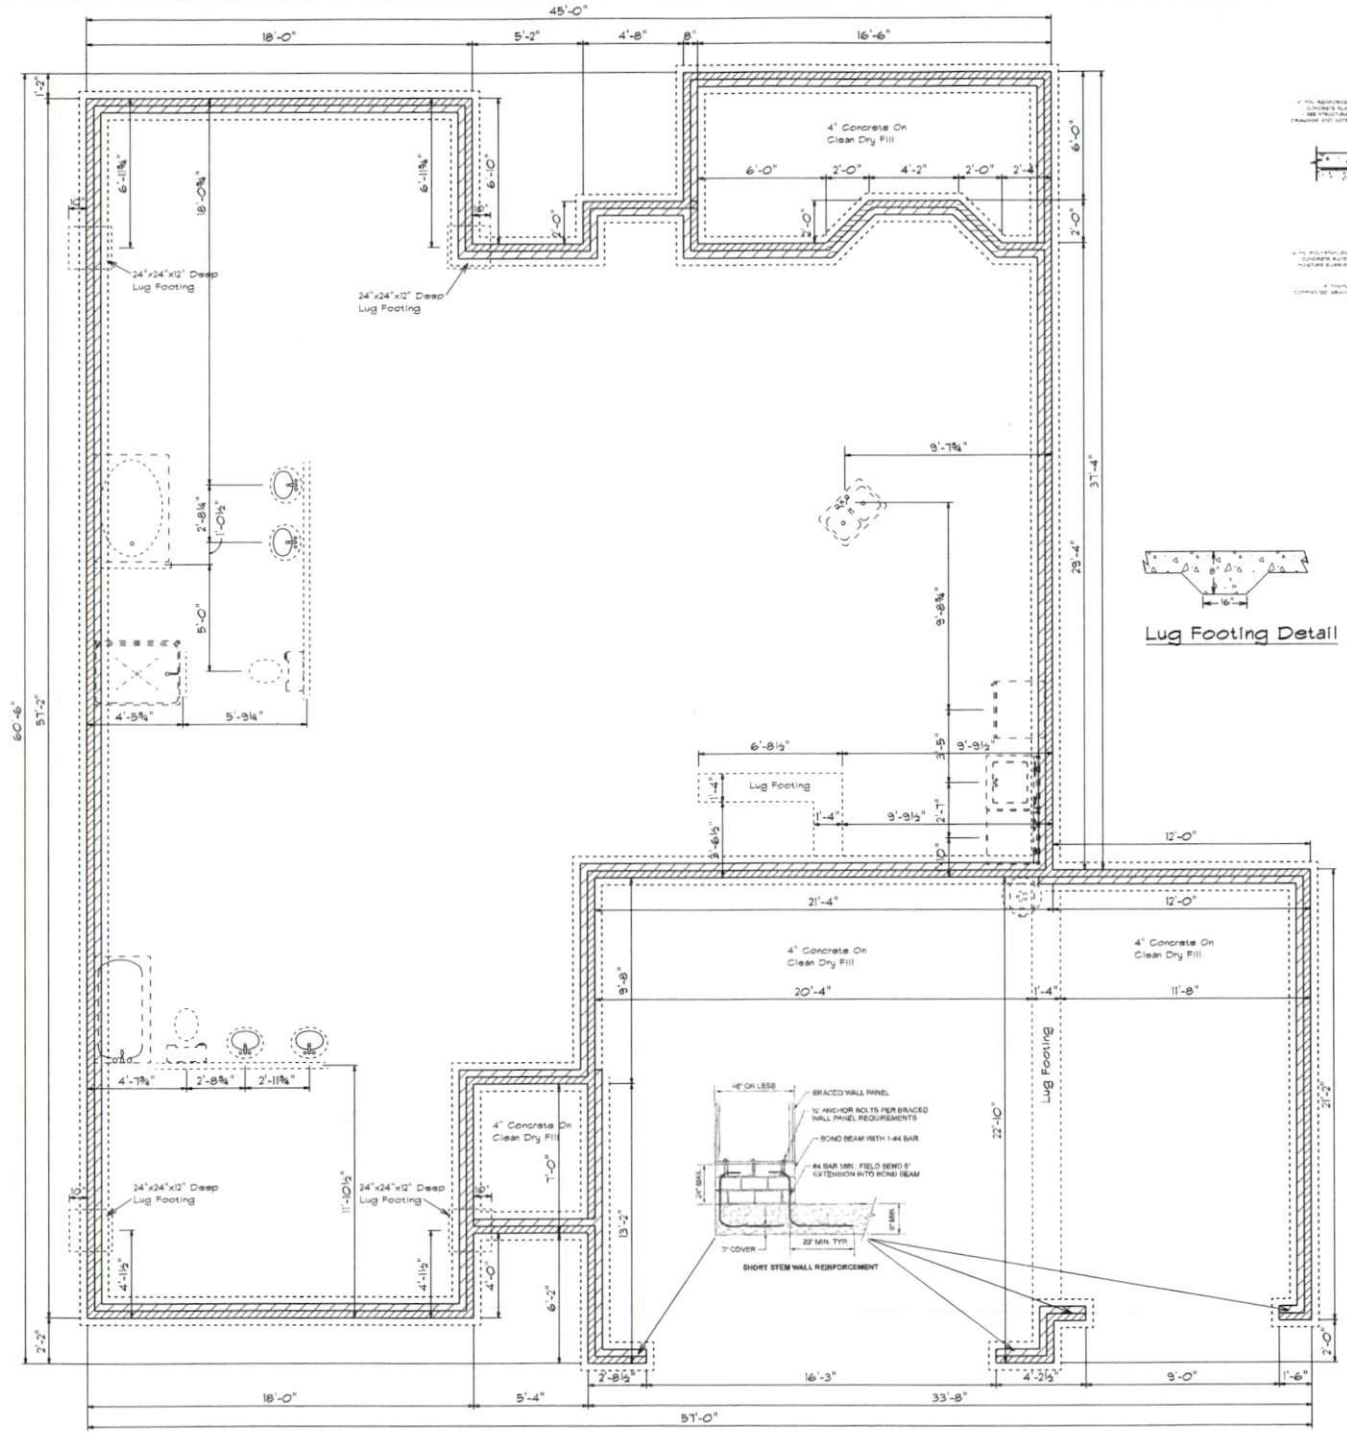

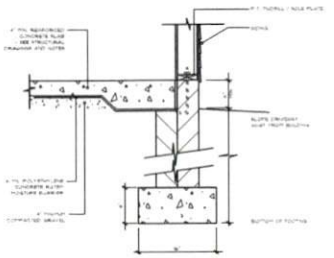

STEM WALL FOOTING DETAIL

Lug Footing Detail

Openings Schedule

PRODUCT CODE	SIZE	HINGE DIRECTION	COUNT	R.O. WIDTH
30X80 LH ENTRY - 2 SL	3'-0"	NA	1	3'-0"
36X80 FRENCH A 1	3'-0"	L	1	3'-3"
192X84 1 PANEL	16'-0"	U	1	16'-3"
36x80 METAL SCREEN FH	3'-0"	L	1	3'-3"
1-6 Door Unit	1'-6"	R	1	1'-8"
1-8 Door Unit	1'-8"	L	1	1'-10"
2-0 Door Unit	2'-0"	R	1	2'-2"
2-0 Door Unit	2'-0"	L	1	2'-2"
2-4 Door Unit	2'-4"	R	1	2'-6"
2-4 Door Unit	2'-4"	L	3	2'-6"
2-6 Door Unit	2'-6"	L	1	2'-8"
2-8 Door Unit	2'-8"	L	3	2'-10"
2-8 Door Unit	2'-8"	R	2	2'-10"
5-0 Doublehung Door Unit	5'-0"	LR	2	5'-2"
2-8 pocket	2'-8"	N	1	5'-4"
20x52 single	2'-0" x 5'-2"	N	2	2'-0"
24x52 single	2'-4" x 5'-2"	N	2	2'-4"
28x52 single	2'-8" x 5'-2"	N	3	2'-8"
2fix52 tripple	6'-0" x 5'-2"	NA	1	6'-0"
28x52 twin	5'-4" x 5'-2"	NS	2	5'-4"
4.0x2.0 Glass Block	4'-0" x 2'-0"	N	1	4'-0½"

Foundation Anchorage

The Wood Sole Plate At Exterior Walls On Monolithic Slabs Shall Be Anchored To The Foundation With Anchor Bolts Spaced A Maximum Of 6' On Center And Not More Than 12" From The Corner. Anchor Bolts Shall Be At Least 1/2" In Diameter And Extend A Minimum Of 7" Into Concrete.

This Plan Is Designed To Meet The Requirements Of The 2018 Residential Building Code

Foundation Plan

The Christina

DATE: Wednesday, October 23, 2019
REVISED
DRAWING#
SCALE: 1/4"
DRAWN BY
APPROVED