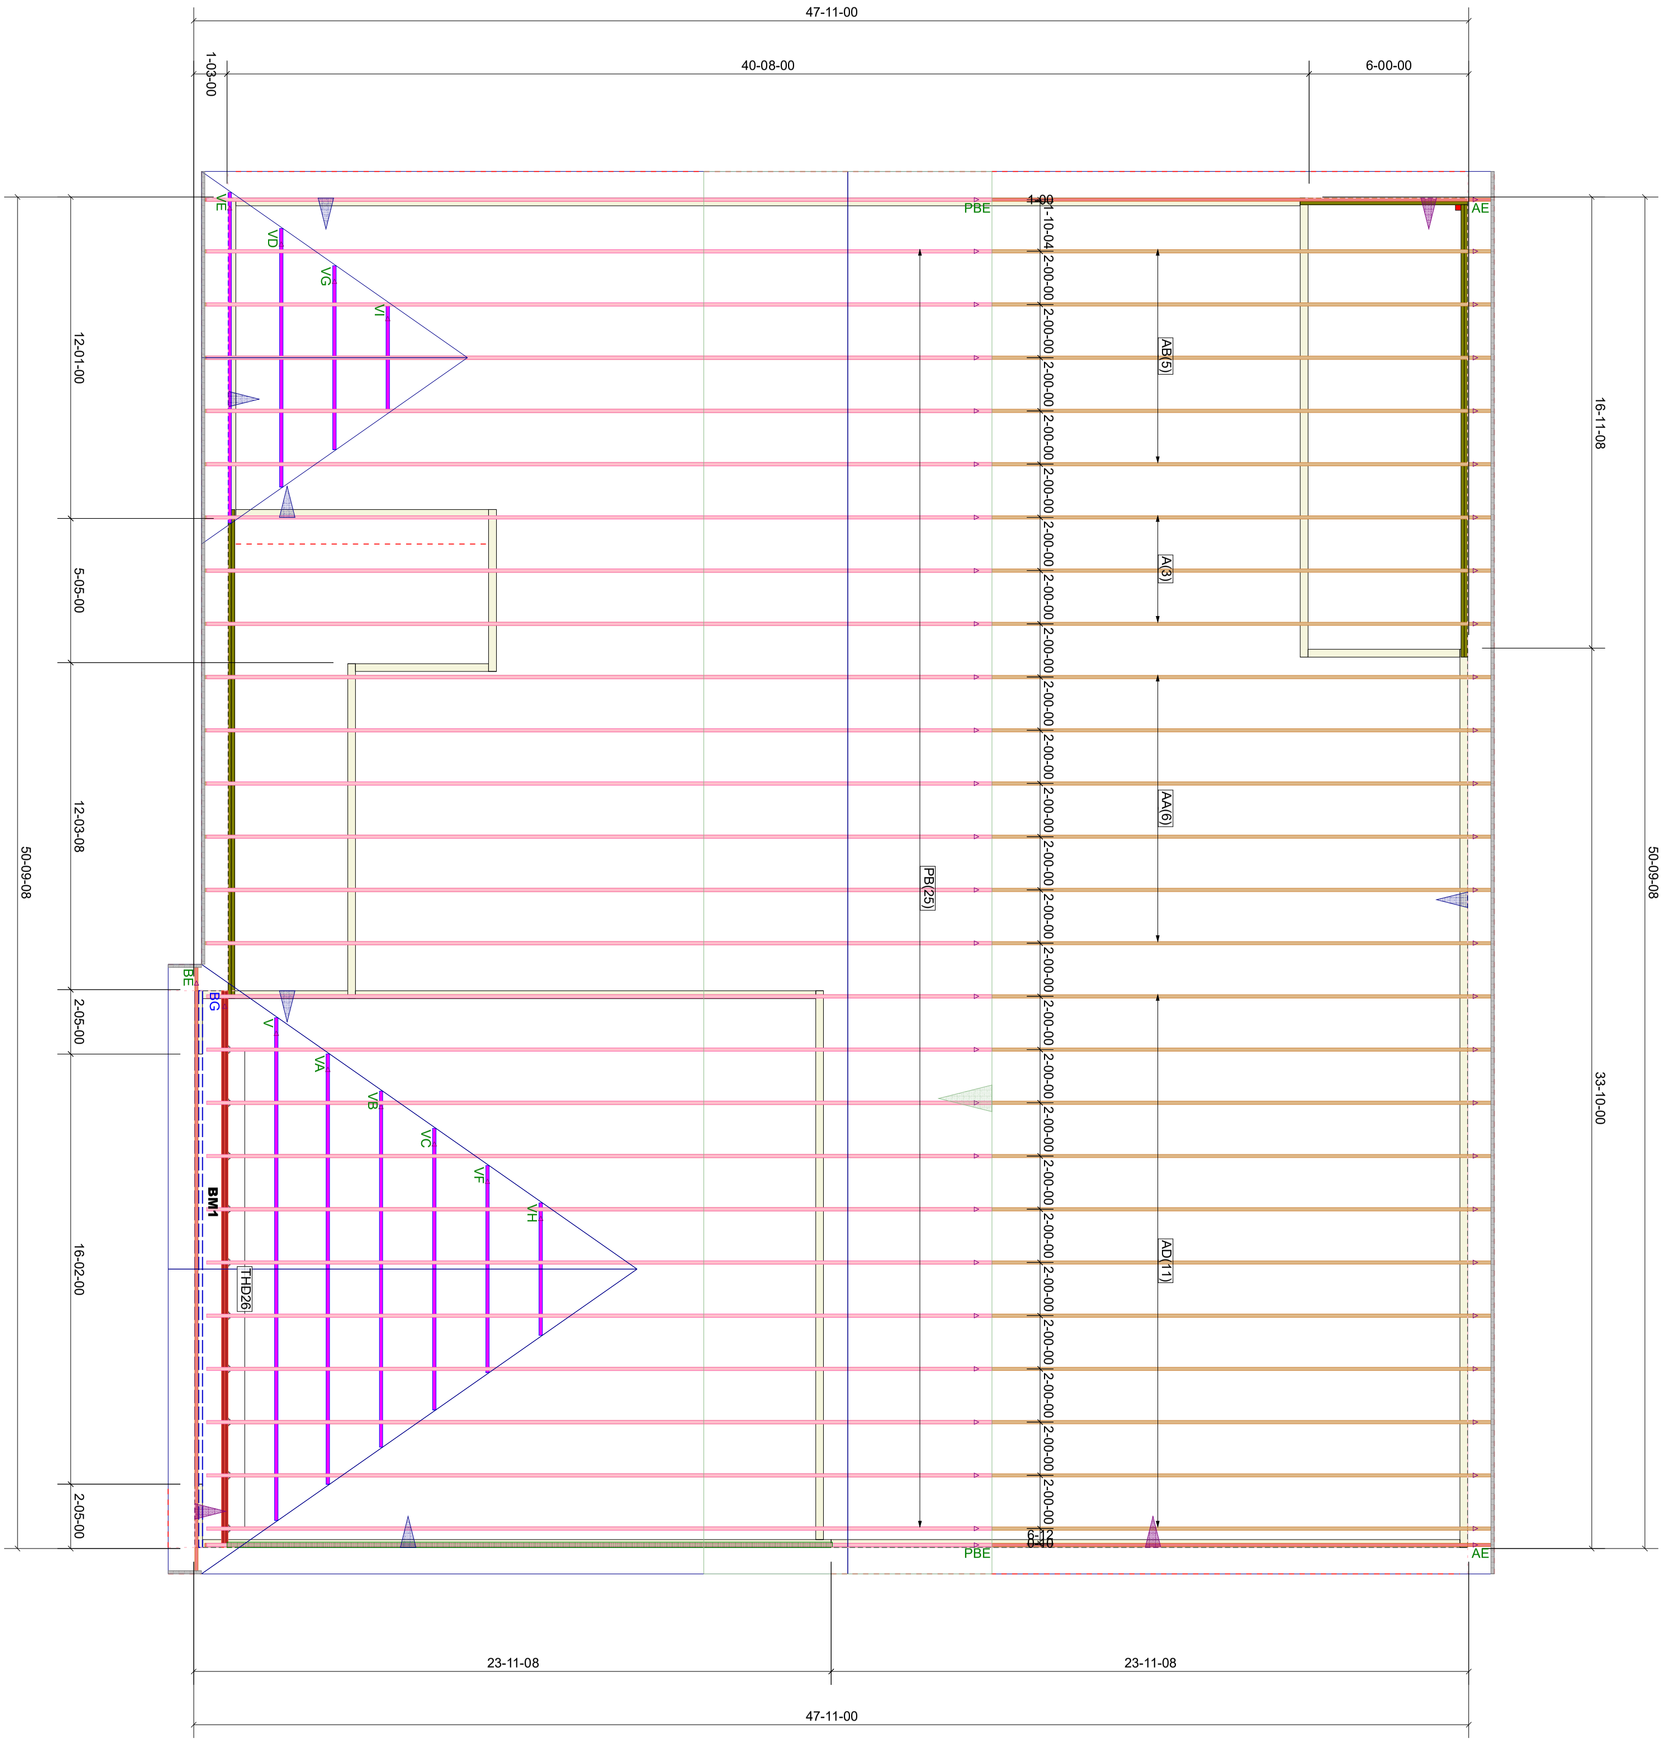

Truss Connector Total List			
Manuf	Product		Qty
USP	One RT16A		3
USP	One RT7A		51
USP	THD26		10

Products					
PlotID	Length	Product	Plies	Net Qty	Fab Type
BM1	22-00-00	2.0 RigidLam LVL 1-3/4 x 9-1/2	2	2	FF

BLOCK SOLID UNDER ALL POST /POINT LOADS FROM ABOVE - TYPICAL AT ALL LOCATIONS

ROOF LAYOUT
DRAWING SCALE : NTS

PROJECT NUMBER	REVISIONS	
	DATE	BY
SHEET NUMBER	6-18-19	KH
1 / 1		

LAMCO

KRISTIE

ROOF TRUSS LAYOUT

Kempsville Building Materials
A Division of the Carter Lumber Company