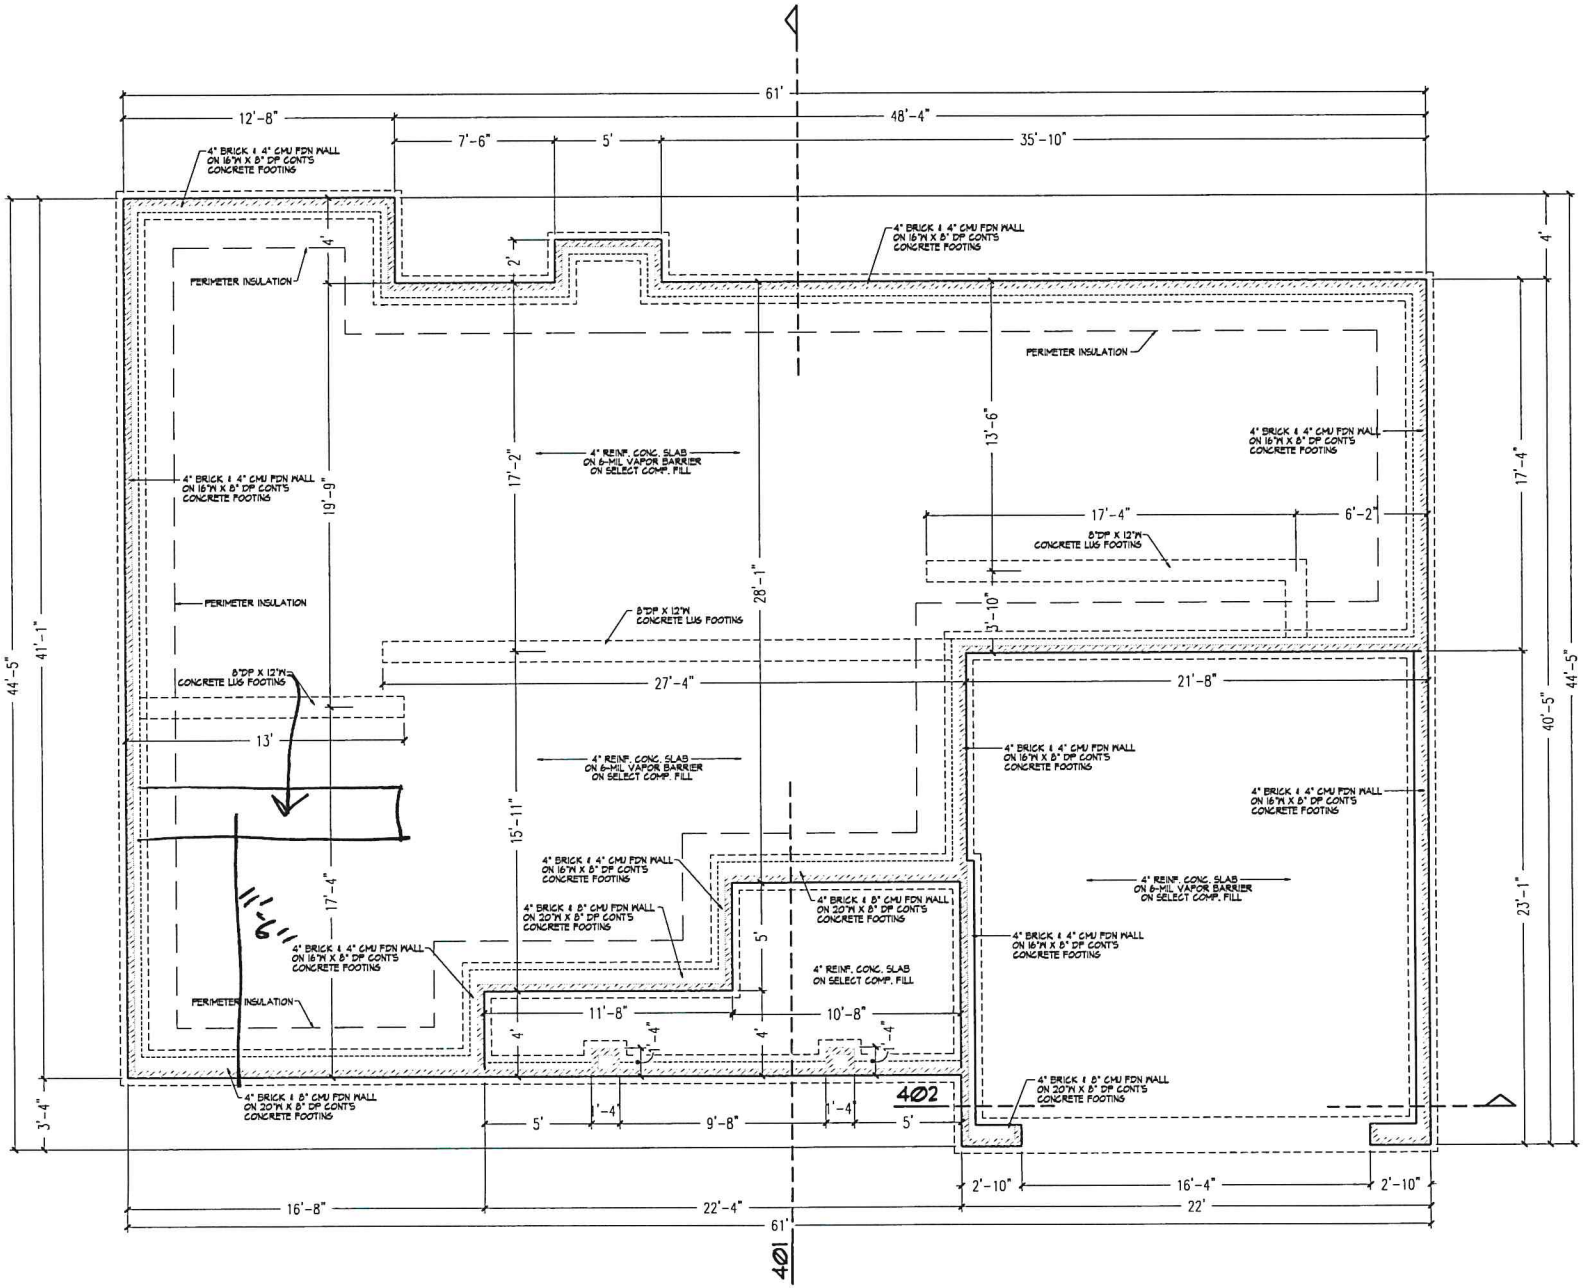

501 Foundation Plan

Scale: 1/4" = 1'-0"

John E Carroll
Residential Design
844 montclair road, fayetteville, nc 28314
johnecarroll.design@gmail.com
910.850.9408

Project Title
The Lindsay

Sheet Title
Foundation Plan

Revisions

Scale:
as shown

Date:
November 2019

Sheet No.
5