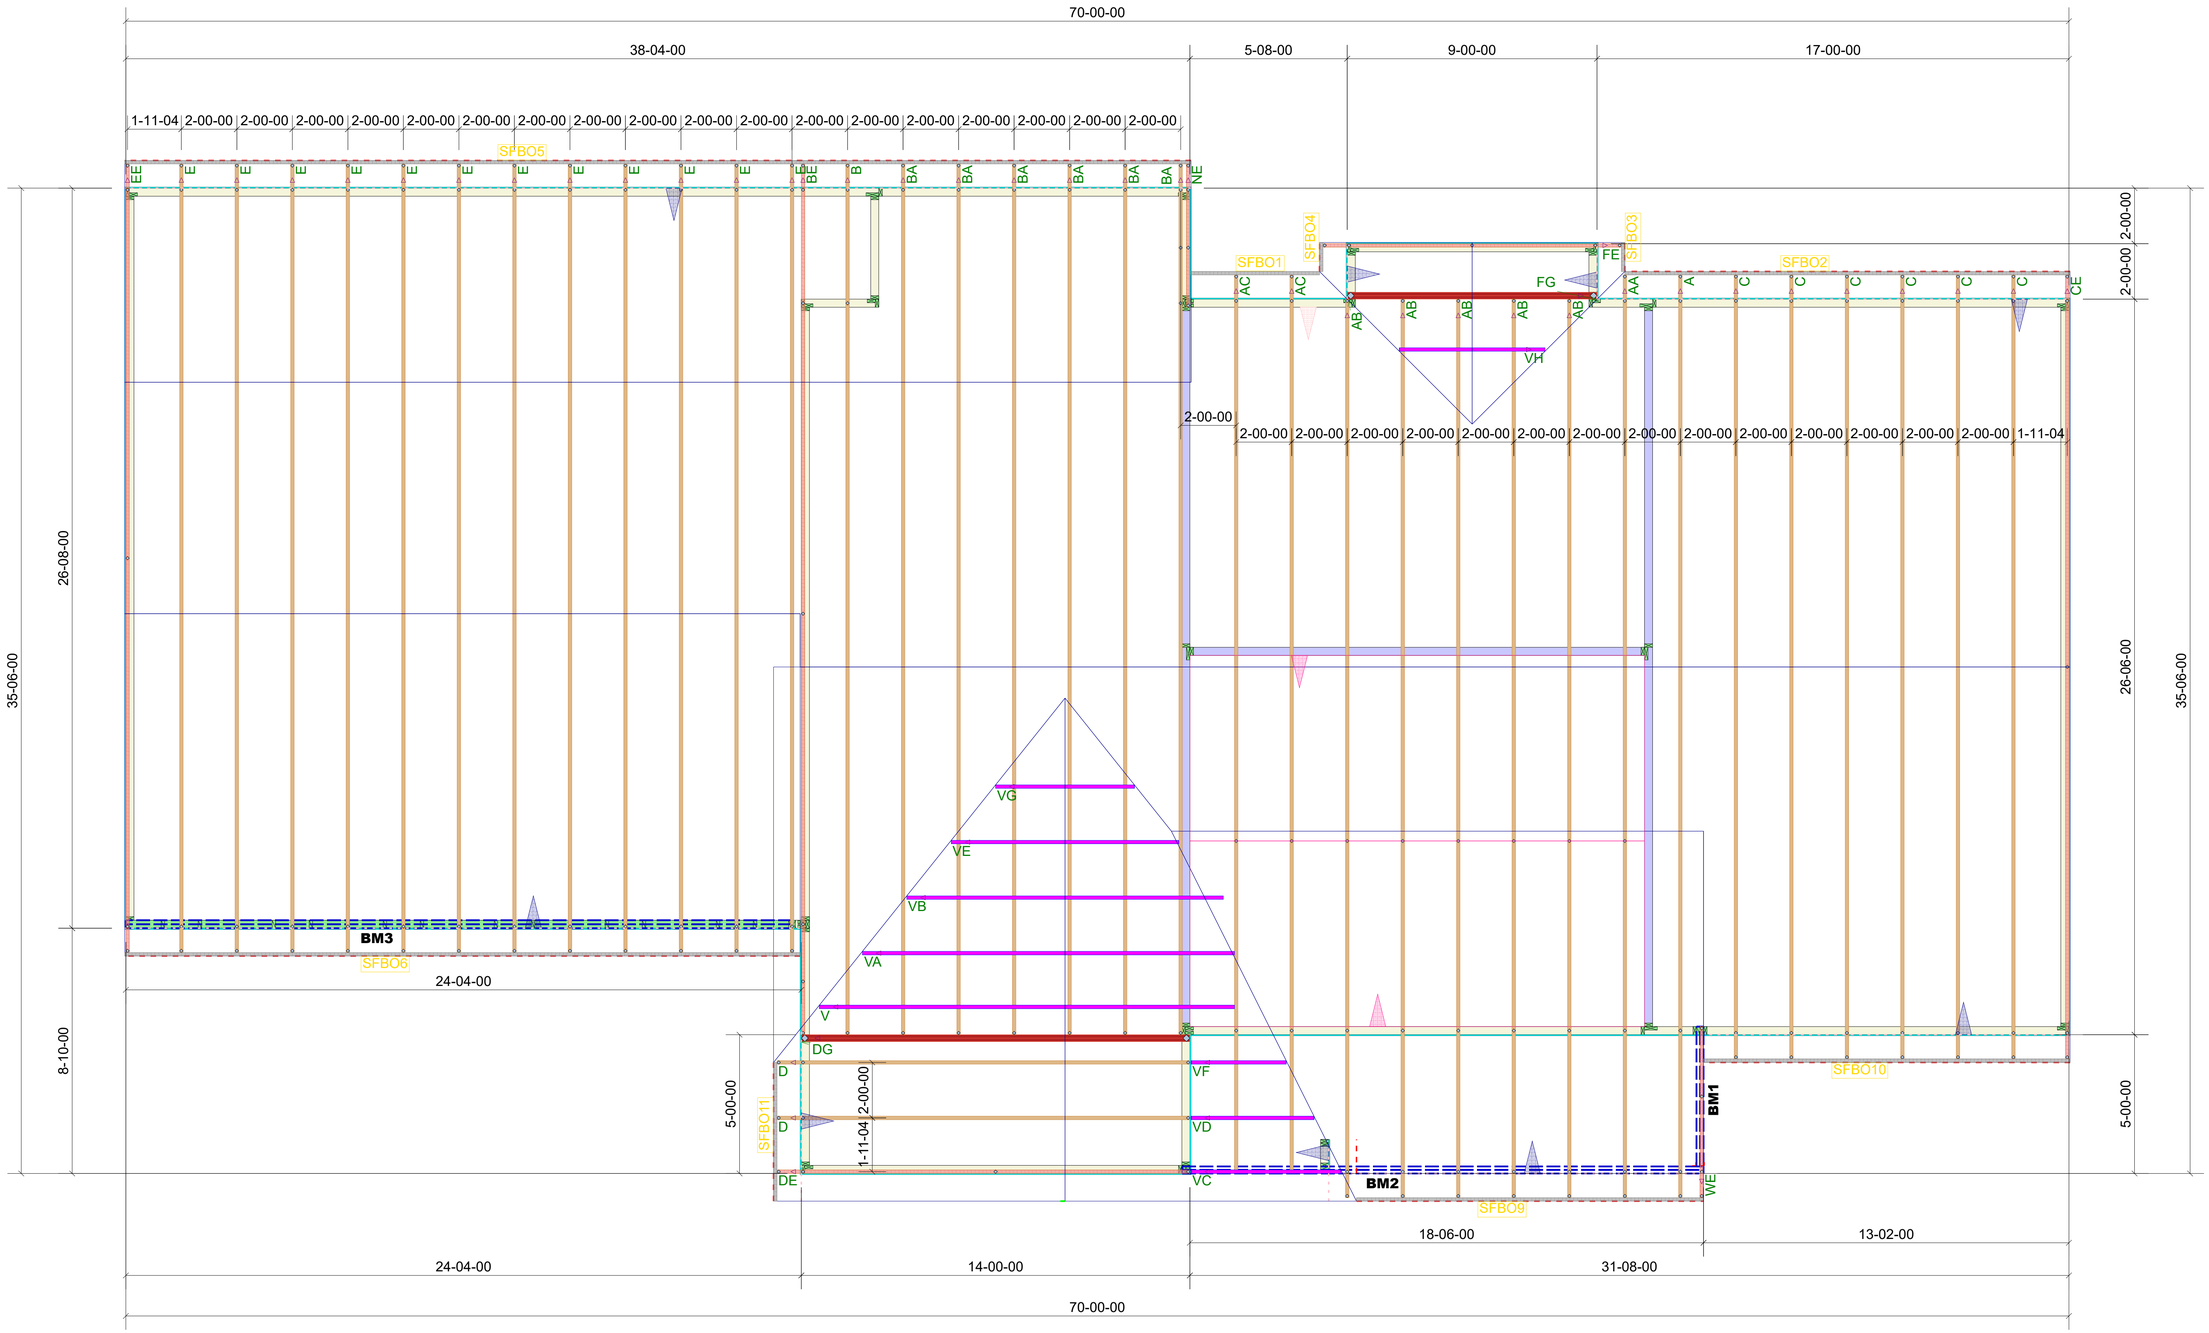

ROOF TRUSS FRAMING

DRAWING SCALE : NTS

Kempsville Building Materials
A Division of the Carter Lumber Company

KMB BUILDERS
CYPRESS II PLAN
ROOF TRUSS PLACEMENT PLAN

REVISIONS	
DATE	BY
6/26/20	M Dunham

PROJECT NUMBER
20060073
SHEET NUMBER
1 / 1