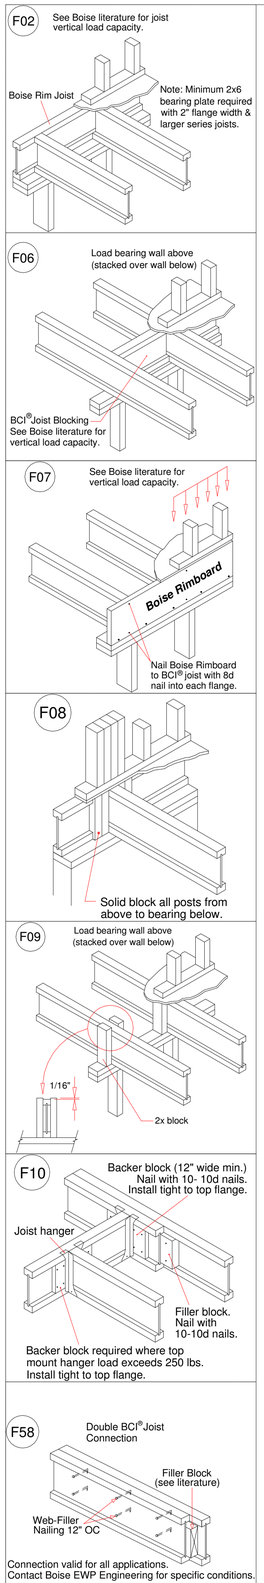

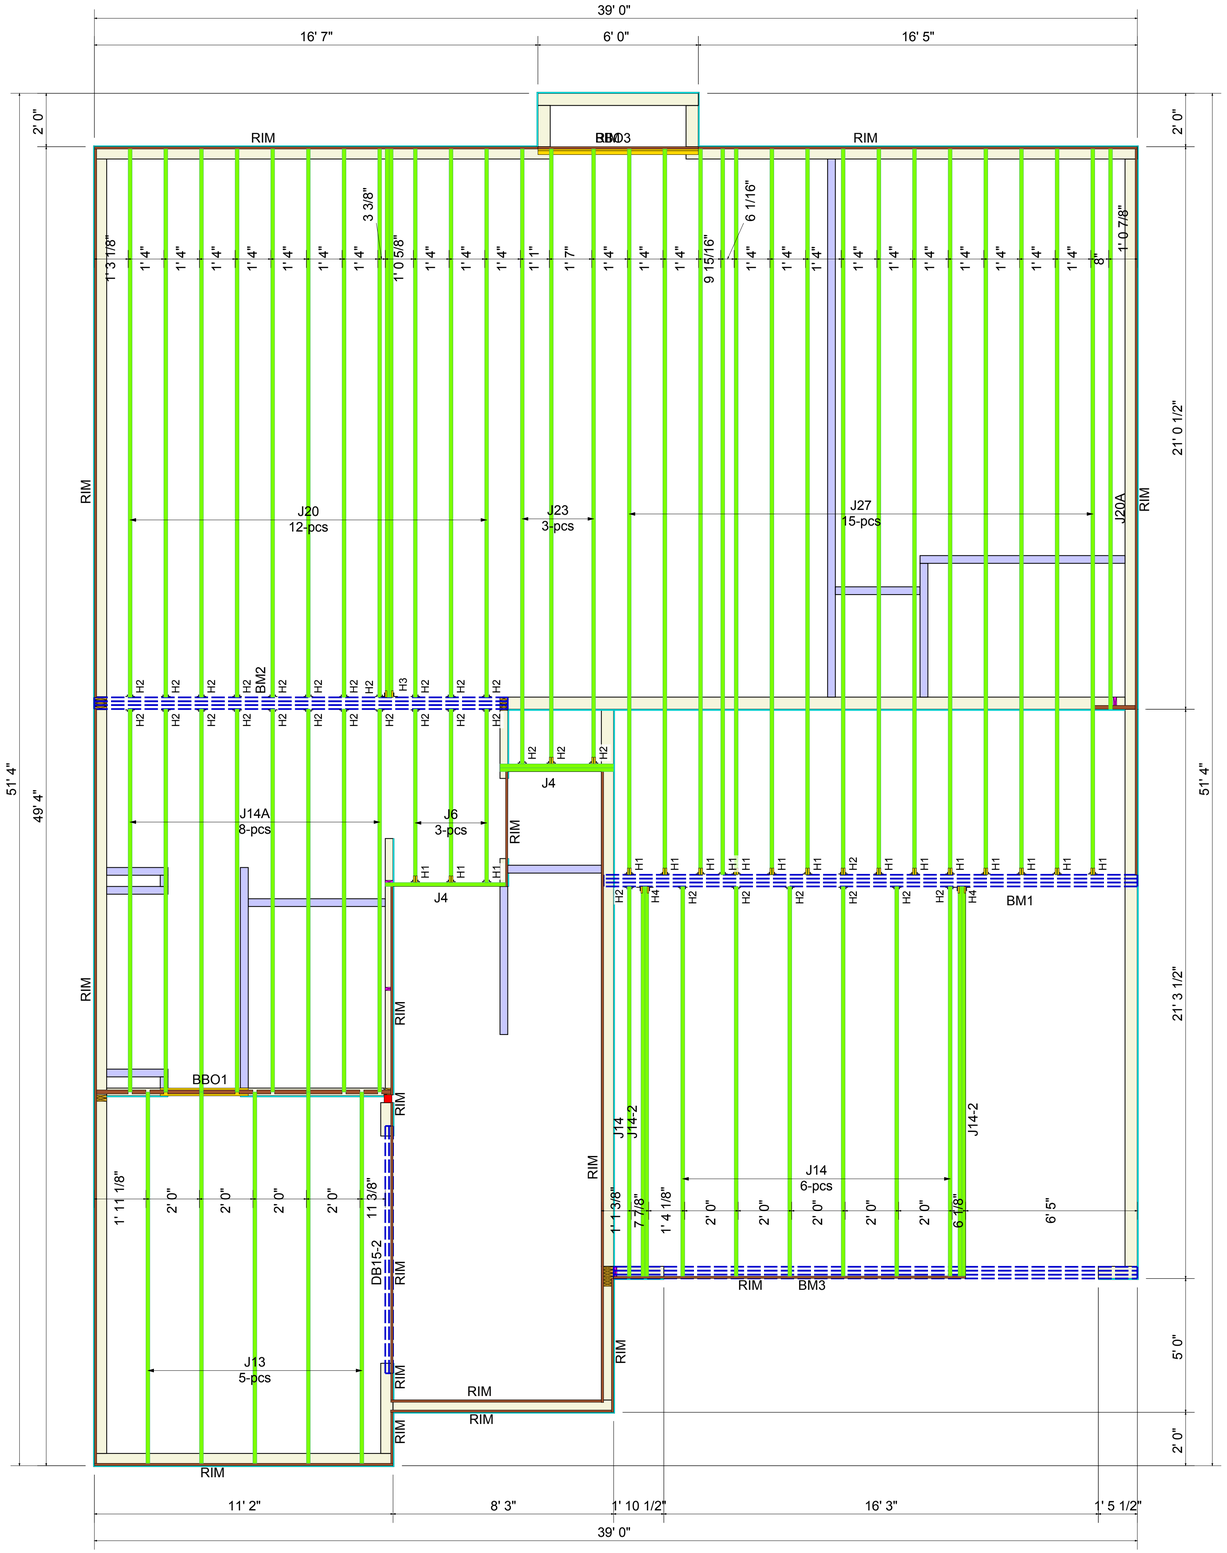

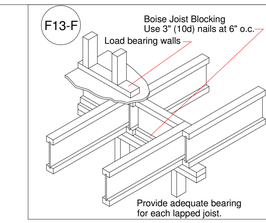

JESSAMINE
SEAL DATE 6-2-16
FRONT ENTRY GARAGE
2nd FLOOR EWP PLACEMENT PLAN

Products

PlotID	Length	Product	Plies	Net Qty
J27	27' 1 3/4"	14" BCI® 4500s-1.8	1	15
J23	23' 0"	14" BCI® 4500s-1.8	1	3
J20A	20' 11 1/2"	14" BCI® 4500s-1.8	1	1
J20	20' 6 1/4"	14" BCI® 4500s-1.8	1	11
J20	20' 6 1/4"	14" BCI® 4500s-1.8	2	2
J14	14' 7"	14" BCI® 4500s-1.8	1	7
J14-2	14' 7"	14" BCI® 4500s-1.8	2	4
J14A	14' 4"	14" BCI® 4500s-1.8	1	8
J13	13' 10 3/4"	14" BCI® 4500s-1.8	1	5
J6	6' 6"	14" BCI® 4500s-1.8	1	3
J4	4' 6"	14" BCI® 4500s-1.8	1	1
J4	4' 3"	14" BCI® 4500s-1.8	2	2
DB15-2	10' 0"	1-3/4" x 9-1/4" VERSA-LAM® 2.0 3100 SP	2	2
BM2	16' 0"	1-3/4" x 14" VERSA-LAM® 2.0 3100 SP	3	3
BM3	20' 0"	1-3/4" x 16" VERSA-LAM® 2.0 3100 SP	3	3
BM1	20' 0"	1-3/4" x 18" VERSA-LAM® 2.0 3100 SP	3	3
RIM	12' 0"	1" x 14" BC RIM BOARD OSB	1	18
BK	2' 0"	14" BCI® 4500s-1.8	1	6

Hangers

PlotID	Qty	Manuf	Product
H1	17	Simpson	HU11
H2	33	Simpson	IUS 1.81/14
H3	1	Simpson	IUS 3.56/14
H4	2	Simpson	MIU 3.56/14

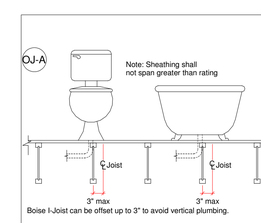

Builders FirstSource
Boise Cascade
www.bldr.com
1135 ROBESON STREET
FAYETTEVILLE, NC 28305
V (910) 485-1111
7601 BOEING DRIVE
GREENSBORO, NC 27409
V (336) 884-5454
3189 NC HIGHWAY5
ABERDEEN NC 28315
V (910) 944-2516

This layout and associated materials list has been prepared based on project plans and/or information provided to Builders FirstSource (BFS). It remains the responsibility of the builder, architect, designer, or other responsible persons to review this information to assure that it is appropriate, accurate, complete and complies with applicable building codes.

GENERAL NOTES:

1) READ THE INSTALLATION GUIDE BEFORE FRAMING.
2) ALL WALLS SHOWN ARE LOAD BEARING UNLESS NOTED OTHERWISE. WALLS NOT SHOWN ARE CONSIDERED NON-LOAD BEARING.
3) UNLESS STATED OTHERWISE ALL CEILING & ROOF LOADS BRACE DIRECTLY TO LOAD BEARING WALLS SUPPORTED BY FOUNDATION.
4) CONTACT BUILDERS FIRSTSOURCE BEFORE MAKING ANY ALTERATIONS OR ADJUSTMENTS...FAILURE TO DO SO MAY RESULT IN COSTLY REPAIRS.

H & H HOMES

JESSAMINE RH FE - MASTER

2nd FLOOR EWP PLACEMENT PLAN

Builders FirstSource, Central Carolina Markets

DATE: 10-19-17

JOB NUMBER:

DRAWN BY: LEE ATKINS

SCALE: NOT TO SCALE

MINIMUM DESIGN DATA

LIVE LOAD 40 PSF
DEAD LOAD 10 PSF

TOTAL LOAD 50 PSF

DOL = 100%

DEFLECTION CRITERIA
L/480 (MINIMUM)

ARCHITECTUAL PLAN DATE
5-31-16

SEAL DATE
6-2-16

Sheet
1 of 1