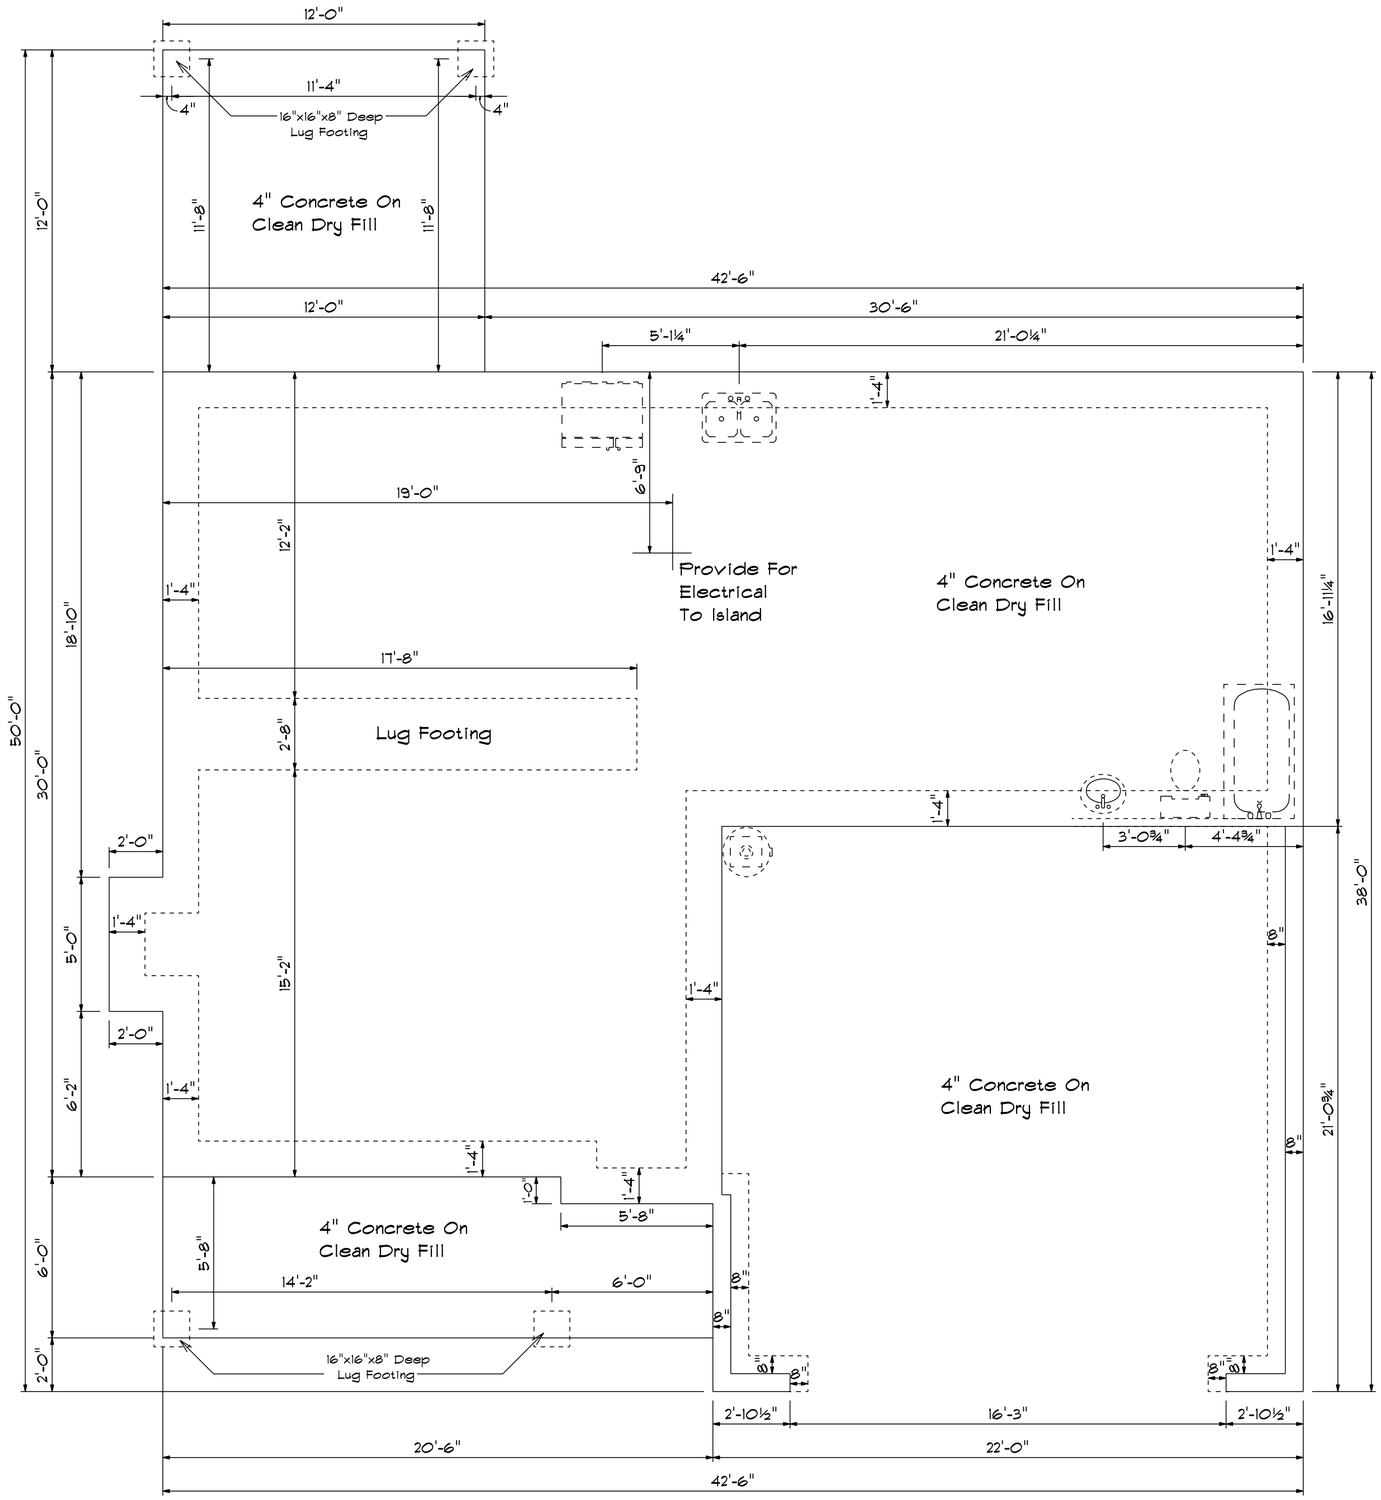

Foundation Plan

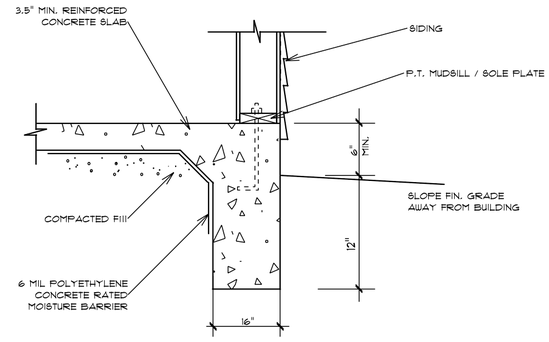

TURN-DOWN
FOOTING DETAIL

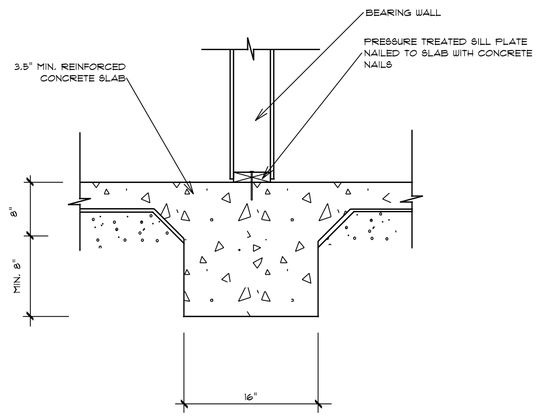

INTEGRAL SLAB FOOTING
DETAIL AT BEARING WALL

DATE: 11/24/2020
REVISED
DRAWING#

SCALE: 1/4"
DRAWN BY
APPROVED

The Fawnbrook