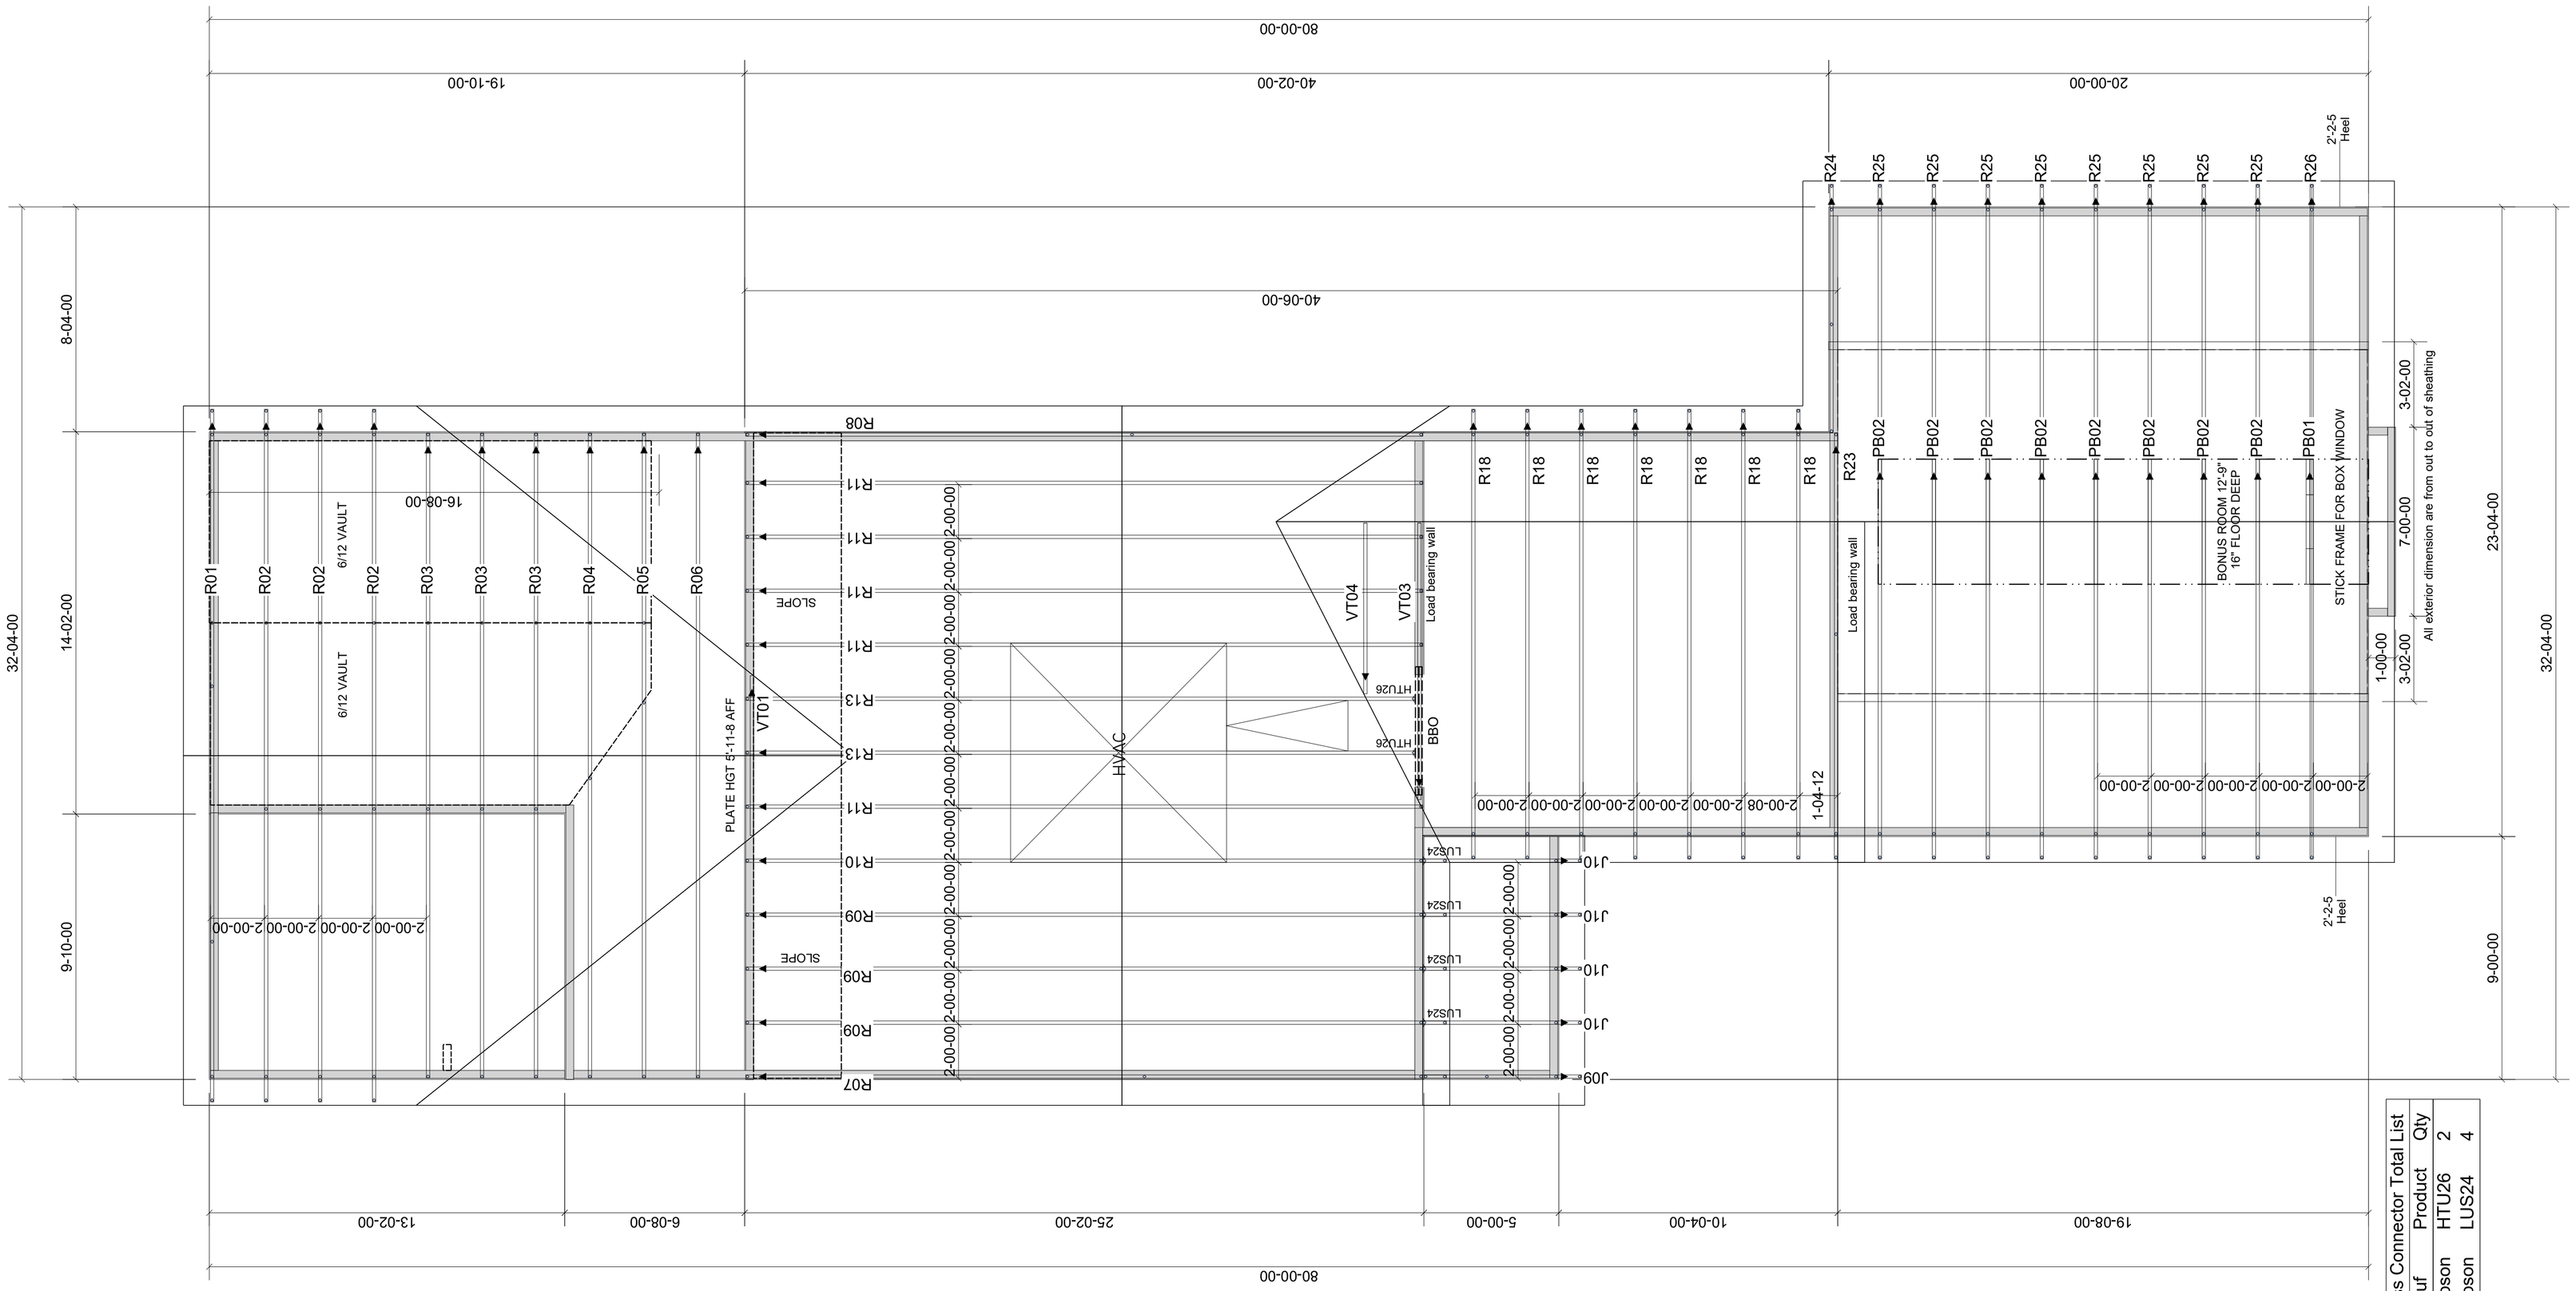

Truss Connector Total List		
Manuf	Product	Qty
Simpson	HTU26	2
Simpson	LUS24	4

▲ = LEFT END OF TRUSS

NOT FOR CONSTRUCTION

ROOF

Client: CAPITOL CITY HOMES, LLC

Job: LOT 1167 CARRIAGE CIRCLE

Plan Information: WATSON II-B

NOT TO SCALE

Drawn By: AMH

Date: / /

Job #: 20-5367-R01

Sales Rep: KYLE GIBSON

Phone:

REVISIONS:

ATLANTIC

Moncks Corner/Easley, SC (800) 475-3999
Sparta, NC (336) 372-2226

WARNING! Long span trusses, 60' or greater in length, require extreme care and experience for proper and safe handling and installation. For general handling and installation guidance, see the "Guide to Good Practice for Handling, Installing, Restraining & Bracing of Metal Plate Connected Wood Trusses ("BCSI"), JOINTLY PRODUCED BY SBCA and TPI. For project specific guidance, consult with a registered design professional. ATLANTIC assumes no responsibility for the handling, installation or bracing of trusses.