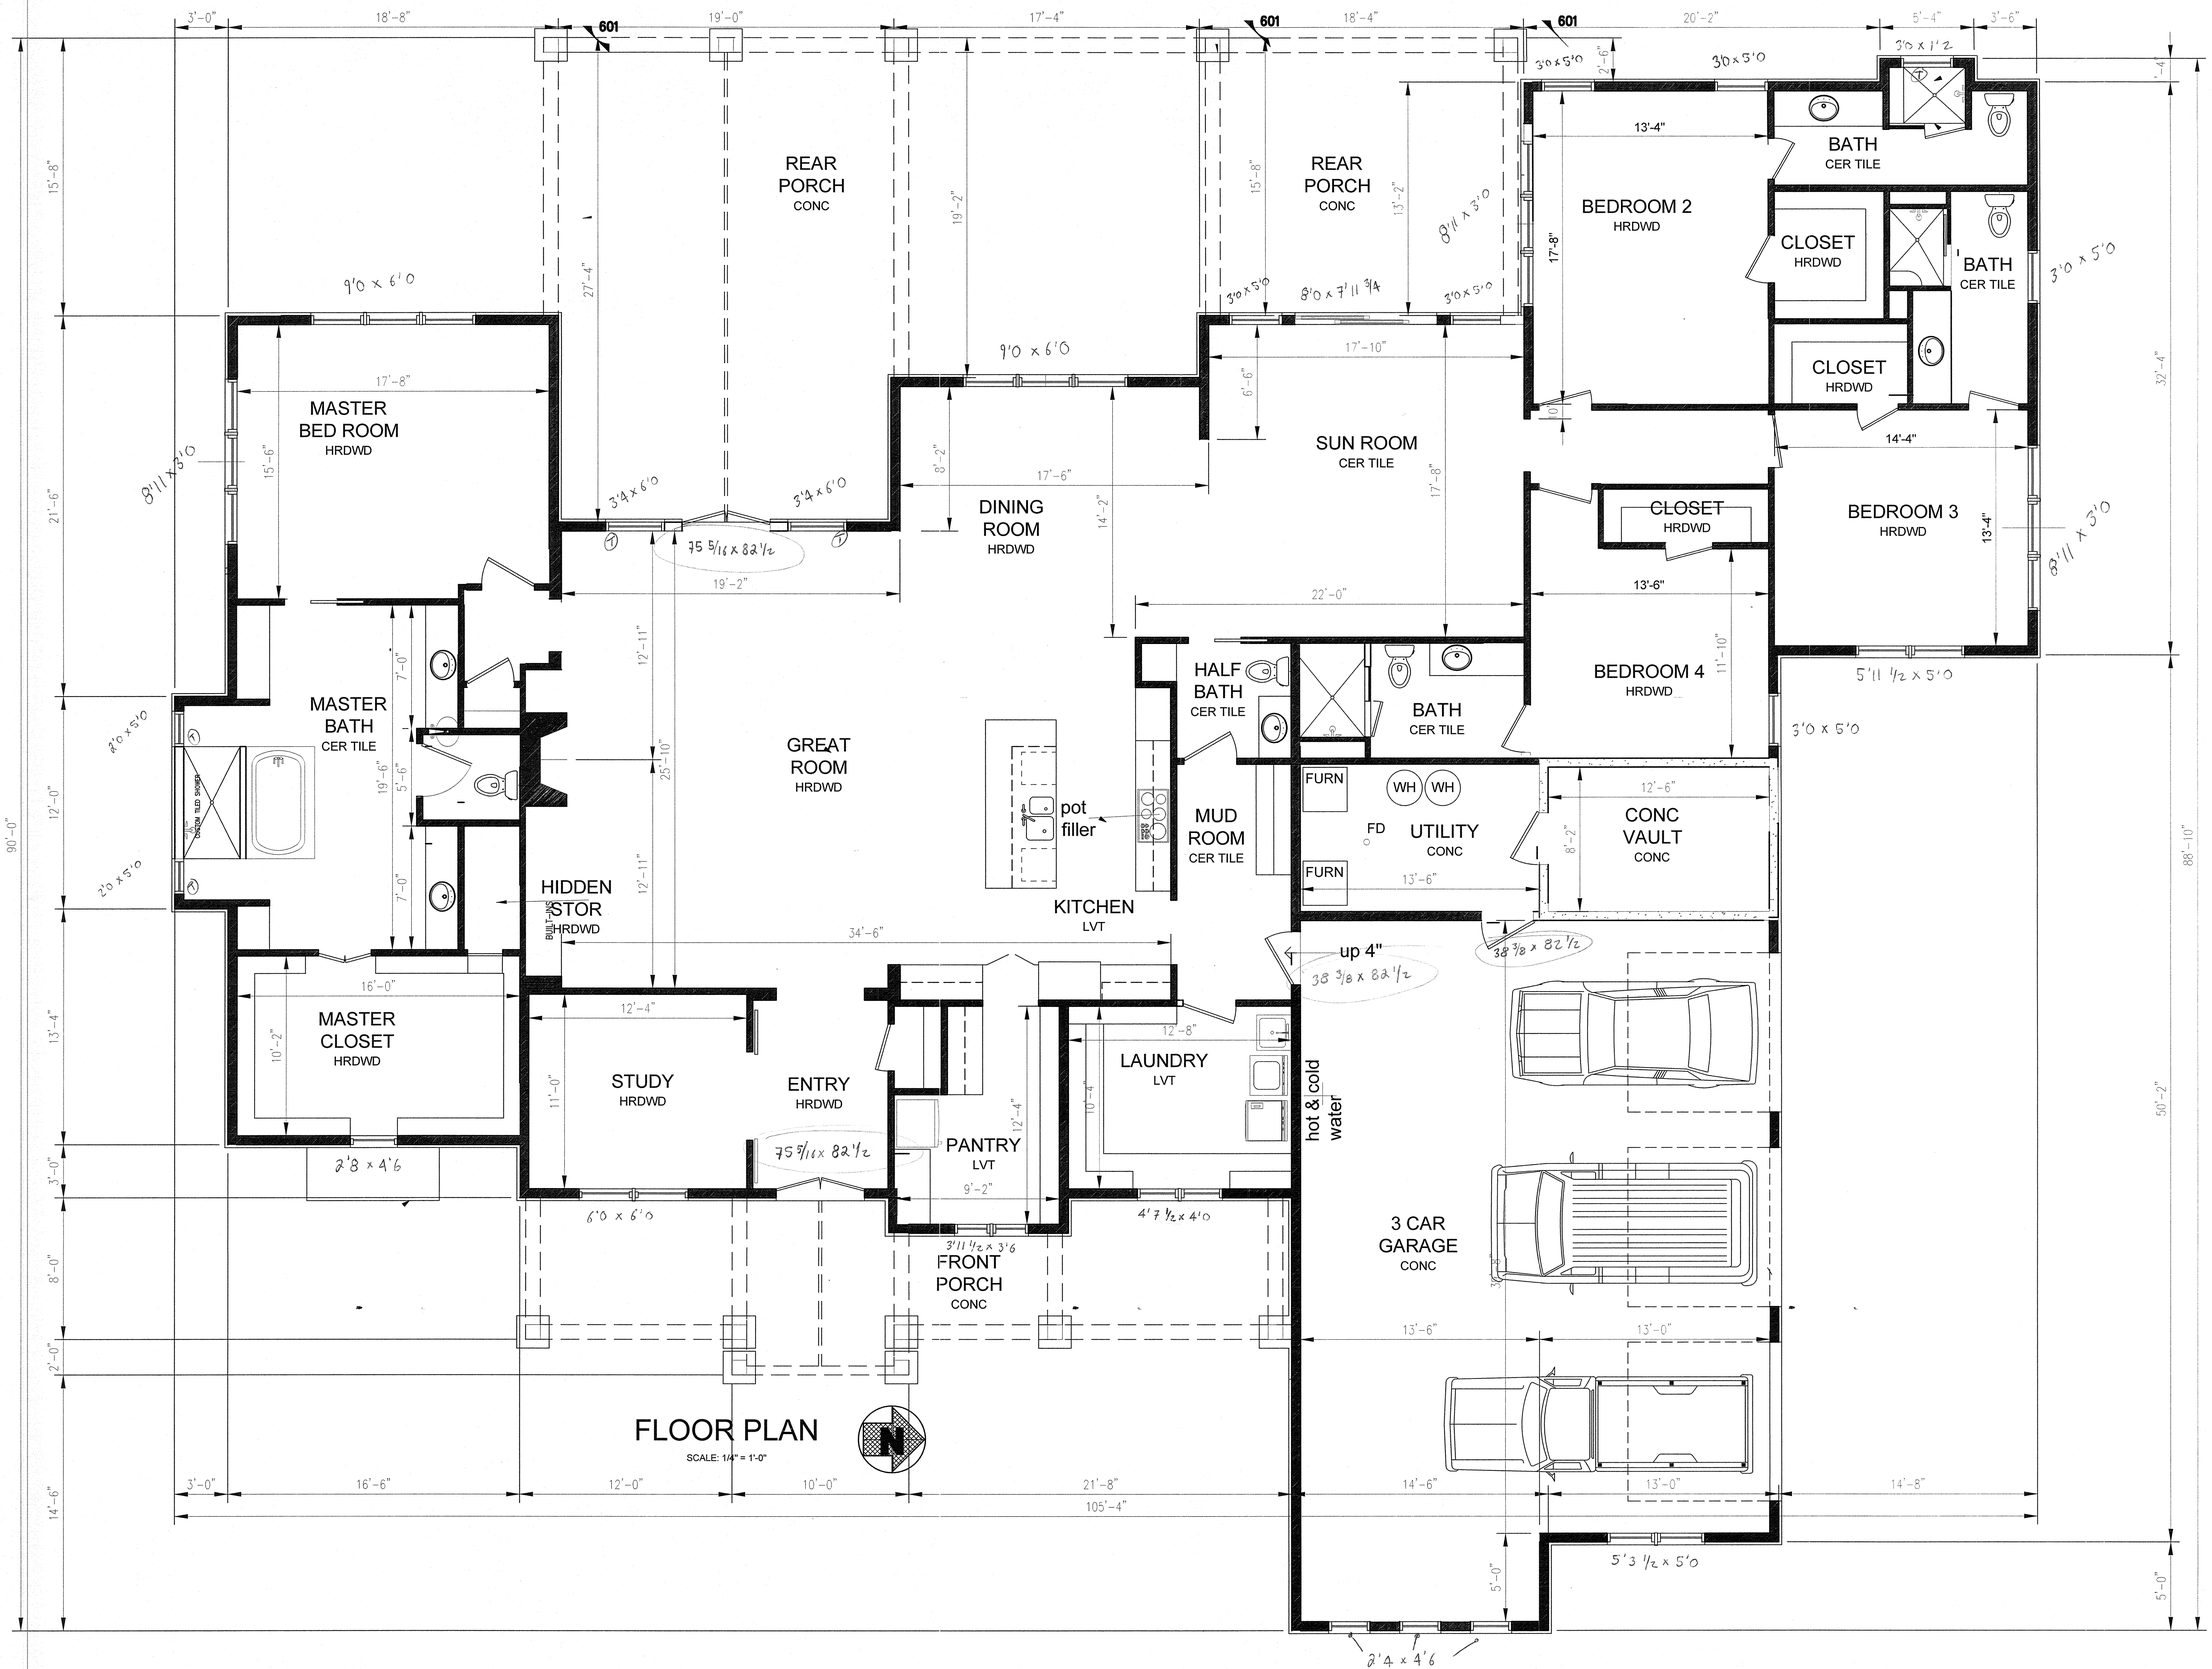

FLOOR PLAN

SCALE: 1/4" = 1'-0"

Architectural Design
Without Boundaries

Larry N. Keith
Architect
4775 Burdsall Road
Williamsburg, OH 45176
513-724-3313 voice
513-536-7149 fax

THIS DOCUMENT, AND THE IDEAS AND DESIGNS INCORPORATED HEREIN, IS THE PROPERTY OF LARRY N. KEITHARCHITECT AND IS NOT TO BE USED, IN WHOLE OR IN PART, FOR ANY OTHER PROJECT,WITHOUT THE WRITTEN AUTHORIZATION OF LARRY N. KEITHARCHITECT. ALL RIGHTS RESERVED.

PROPOSED
RESIDENCE
FOR
ANDREW & ANITA
RUHLAND
155 MOCKINGBIRD LANE
SPRING LAKE, NC 28390

revisions

no.	date	for
1		

checked

issue date 10/07/2020

scale

FLOOR PLAN

sheet

PA100