STD 2012-0011 2

Harnett County Department of Public Health

PERMIT # BNES 2104-0058

Operation Permit

☒ New Installation ☒ Septic Tank ☒ Nitrification Line ☐ Repair ☐ Expansion

PROPERTY LOCATION: 1212 FESTUS ROAD (SR 1212)

Name: (owner) DAVID + KIMBERLY MISKIEWICZ SUBDIVISION _____ LOT # 1

System Installer: ADCOCK EXCAVATING

Basement with plumbing: ☐ Garage ☐ Number of Bedrooms 3

Type of Water Supply: ☐ Community ☐ Public ☒ Well Distance from well 50+ feet

System Type: 25% REDUCTION SYSTEM III g Types V and VI Systems expire in 5 years.

(In accordance with Table V a) Owner must contact Health Department 6 months prior to expiration for permit renewal.

This system has been installed in compliance with applicable North Carolina General Statutes, Rules for Sewage Treatment and Disposal, and all conditions of the Improvement Permit and Construction Authorization.

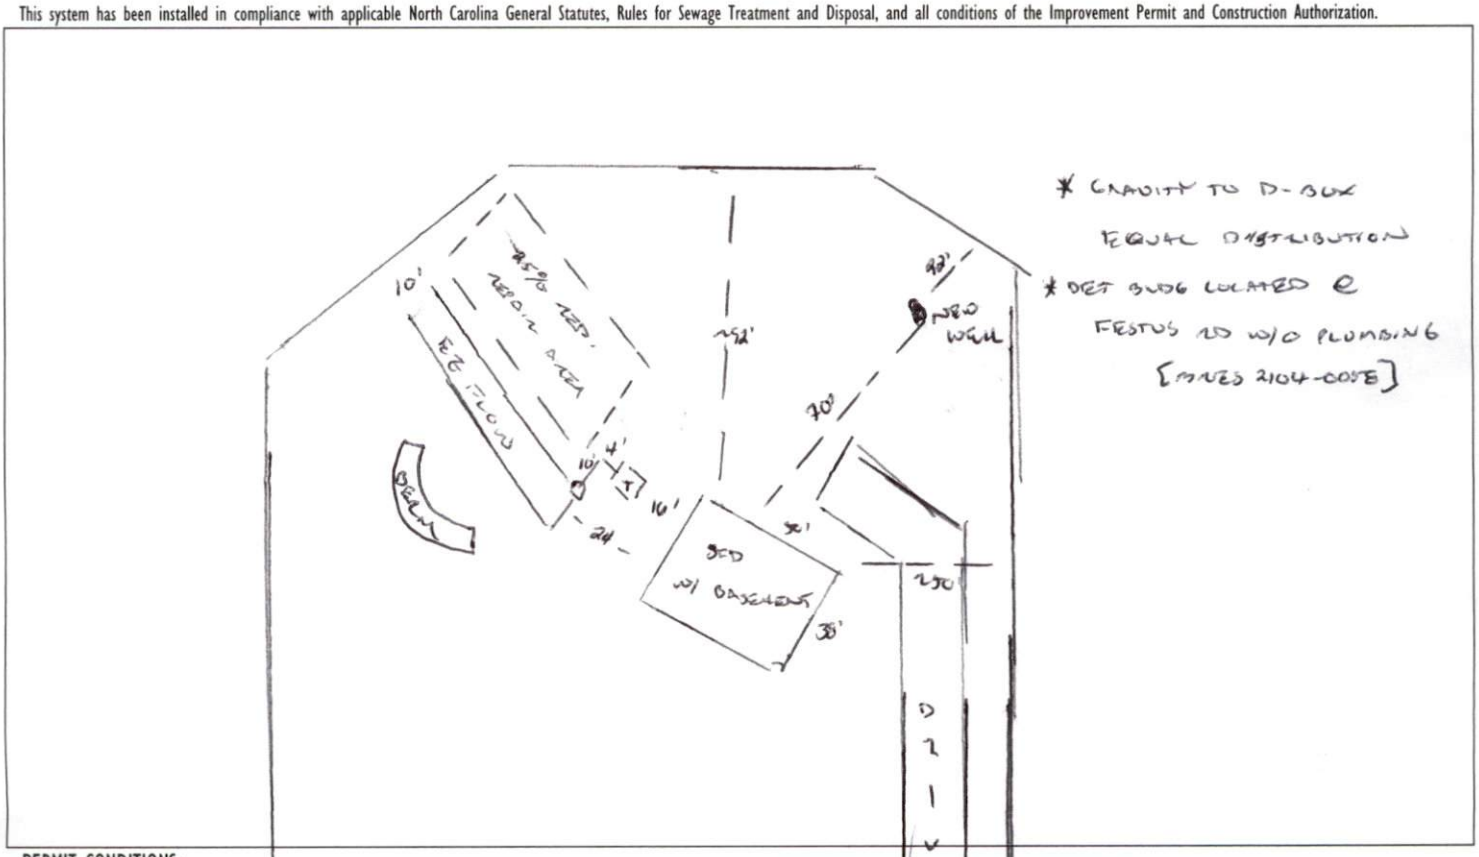

PERMIT CONDITIONS:

I. Performance: System shall perform in accordance with Rule .1961.

II. Monitoring: As required by Rule .1961.

III. Maintenance: As required by Rule .1961. Other: _____

Subsurface system operator required? Yes ☐ No ☐

If yes, see attached sheet for additional operation conditions, maintenance and reporting.

IV. Operation: _____

V. Other: _____

☐ _____ D-Box ☐ _____ Pump ☐ _____ Alarm ☐ _____ H2OLine ☐ _____ PWR Line

Following are the specifications for the sewage disposal system on the above captioned property.

Type of system: ☐ Conventional ☒ Other EZ FLOW III g Septic Tank: 1000 gallons Pump Tank: _____ gallons

Subsurface Drainage Field: No. of ditches 2; exact length of each ditch 100 feet; width of ditches 3 feet; depth of ditches 26 inches

French Drain Required: _____ Linear feet

Authorized State Agent [signature] Date 01/26/2022