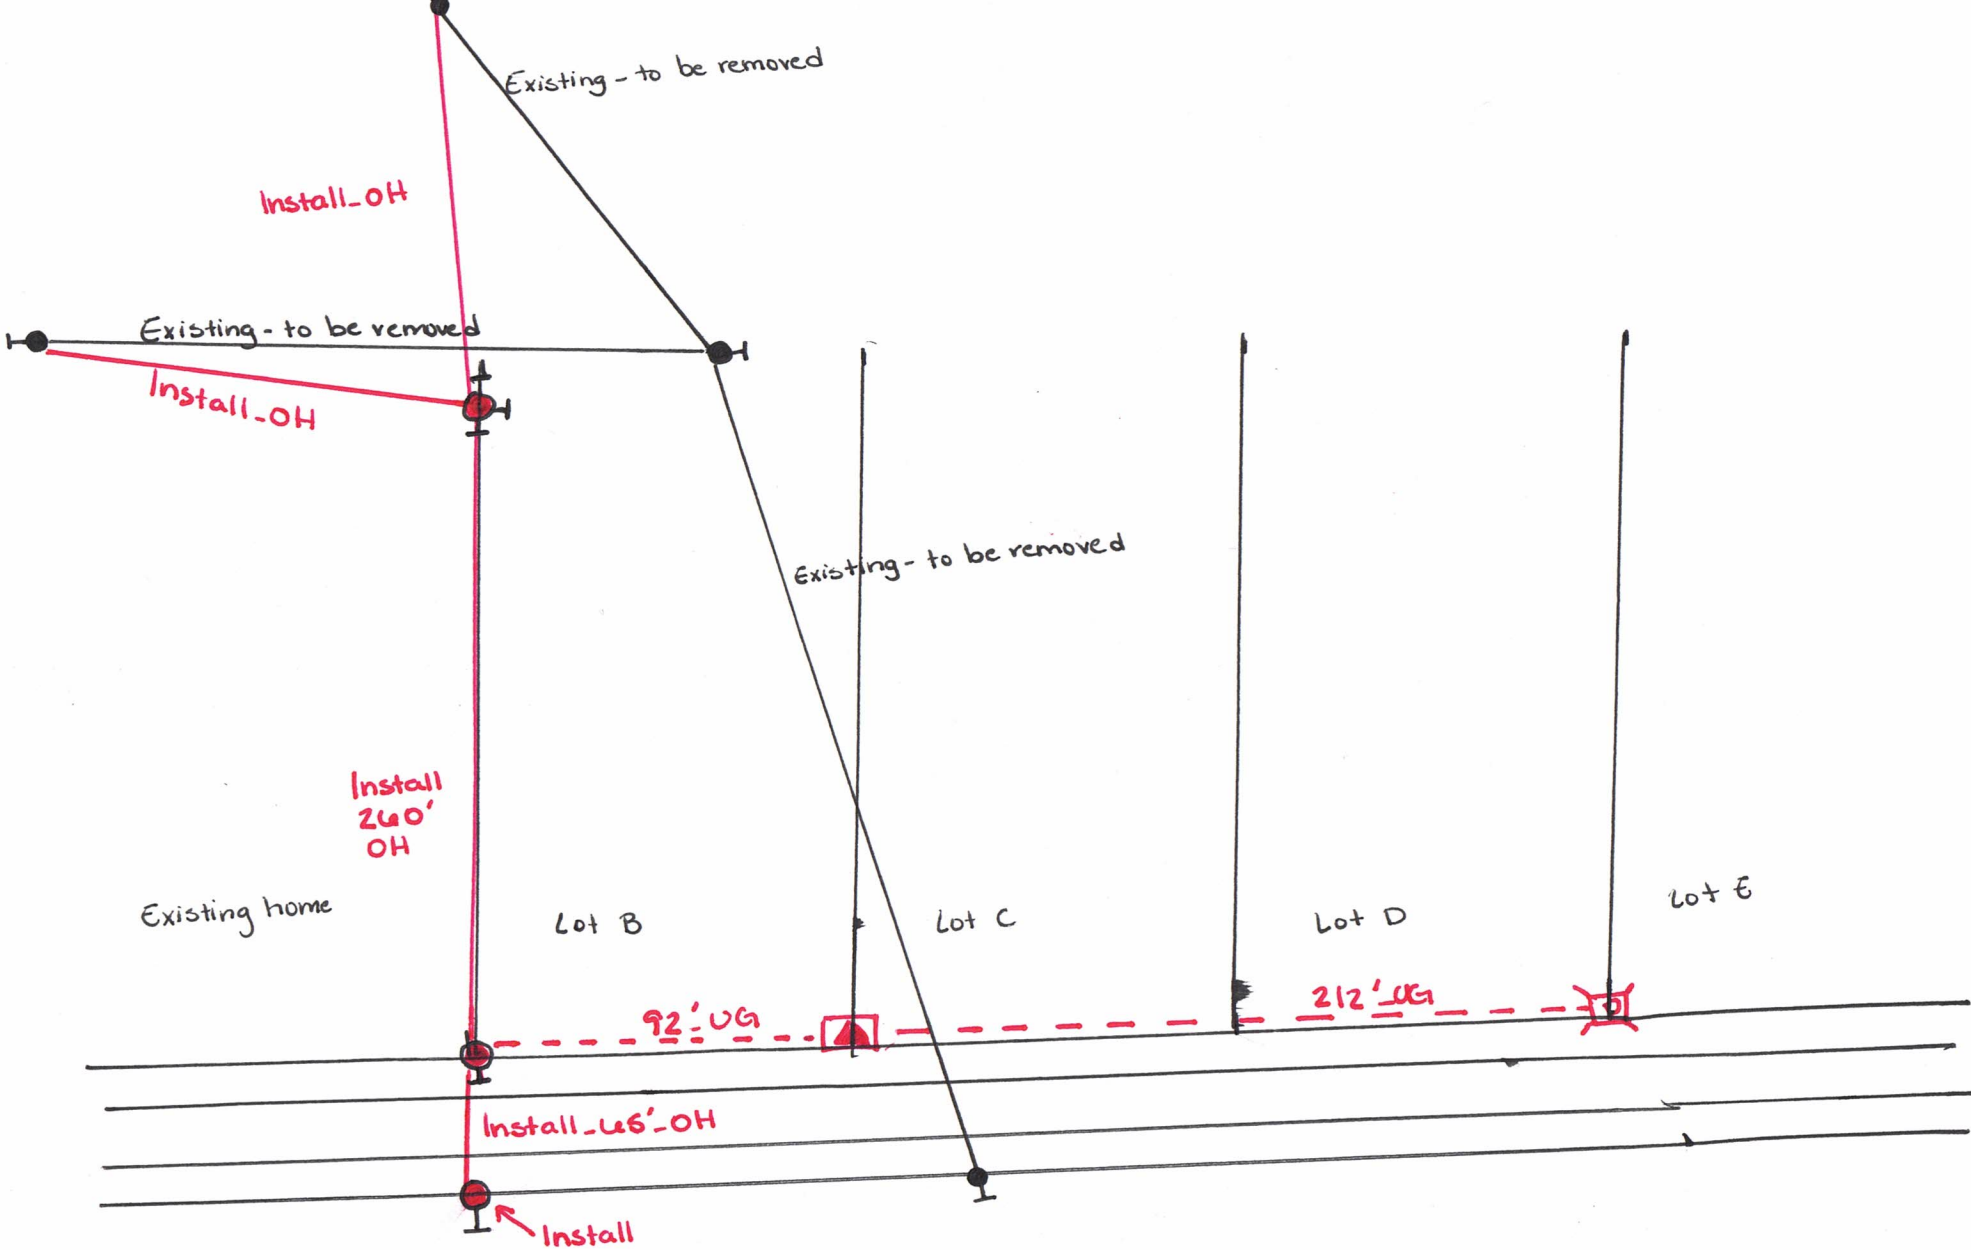
Existing - to be removed
Install_OH
Existing - to be removed
Install_OH
Existing - to be removed
Install
260'
OH
Existing home
Lot B
Lot C
Lot D
Lot E
92' UG
212' UG
Install_46'_OH
Install