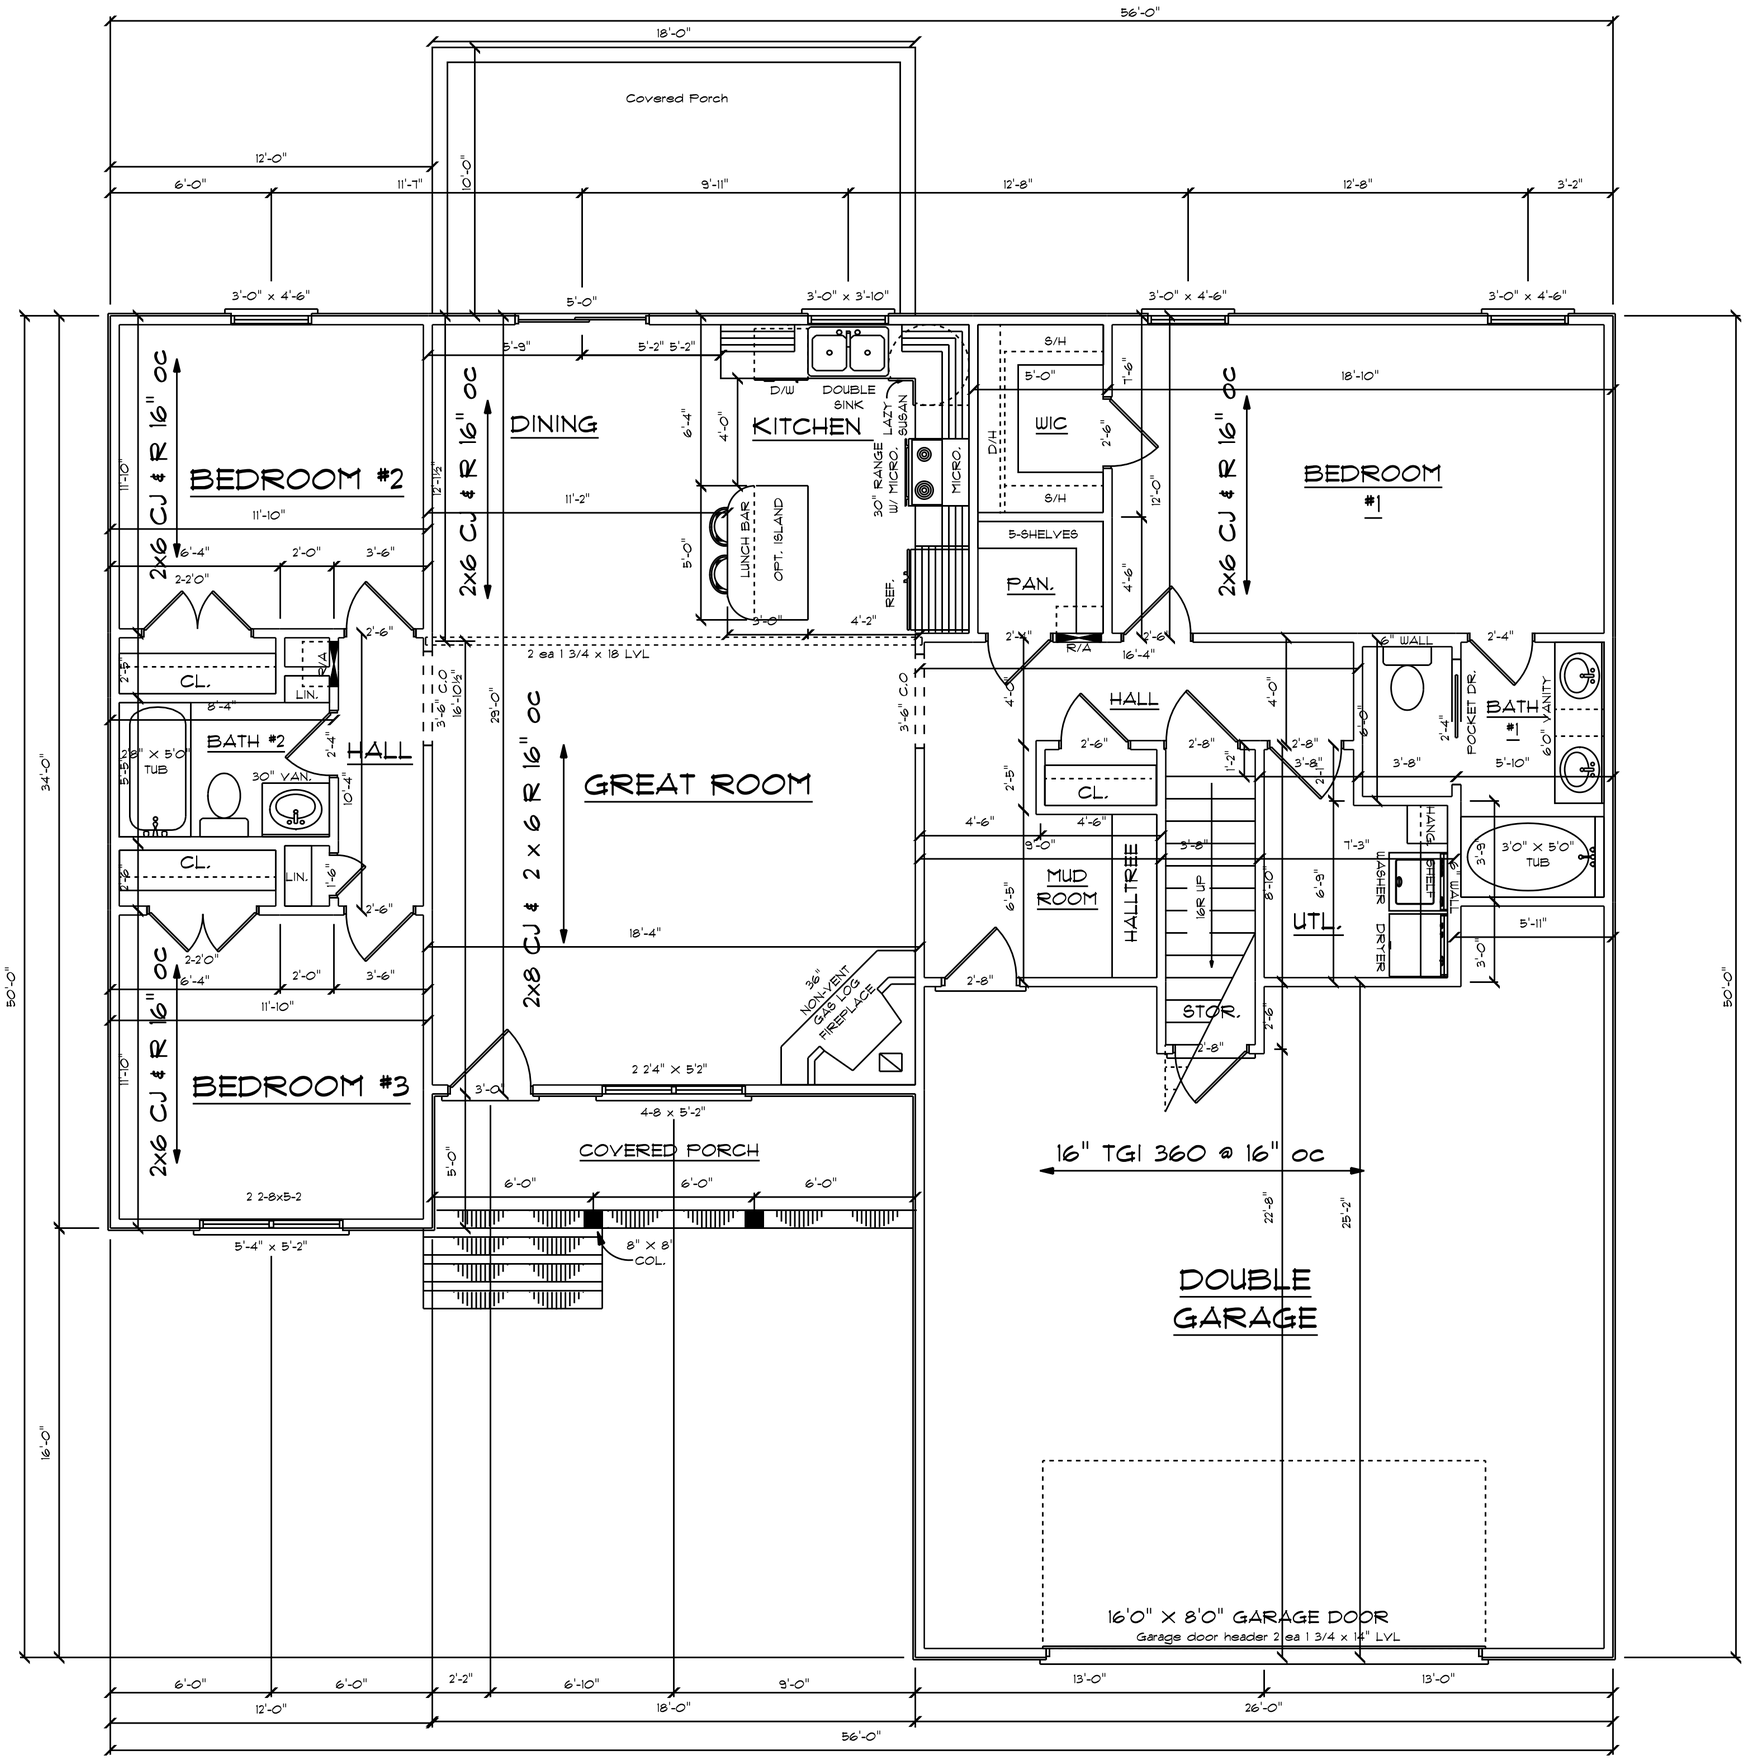

Plan 1519

Brenda Jacobs
232 Vic Keith Road

FLOOR PLAN

SCALE: 1/4" = 1'0"