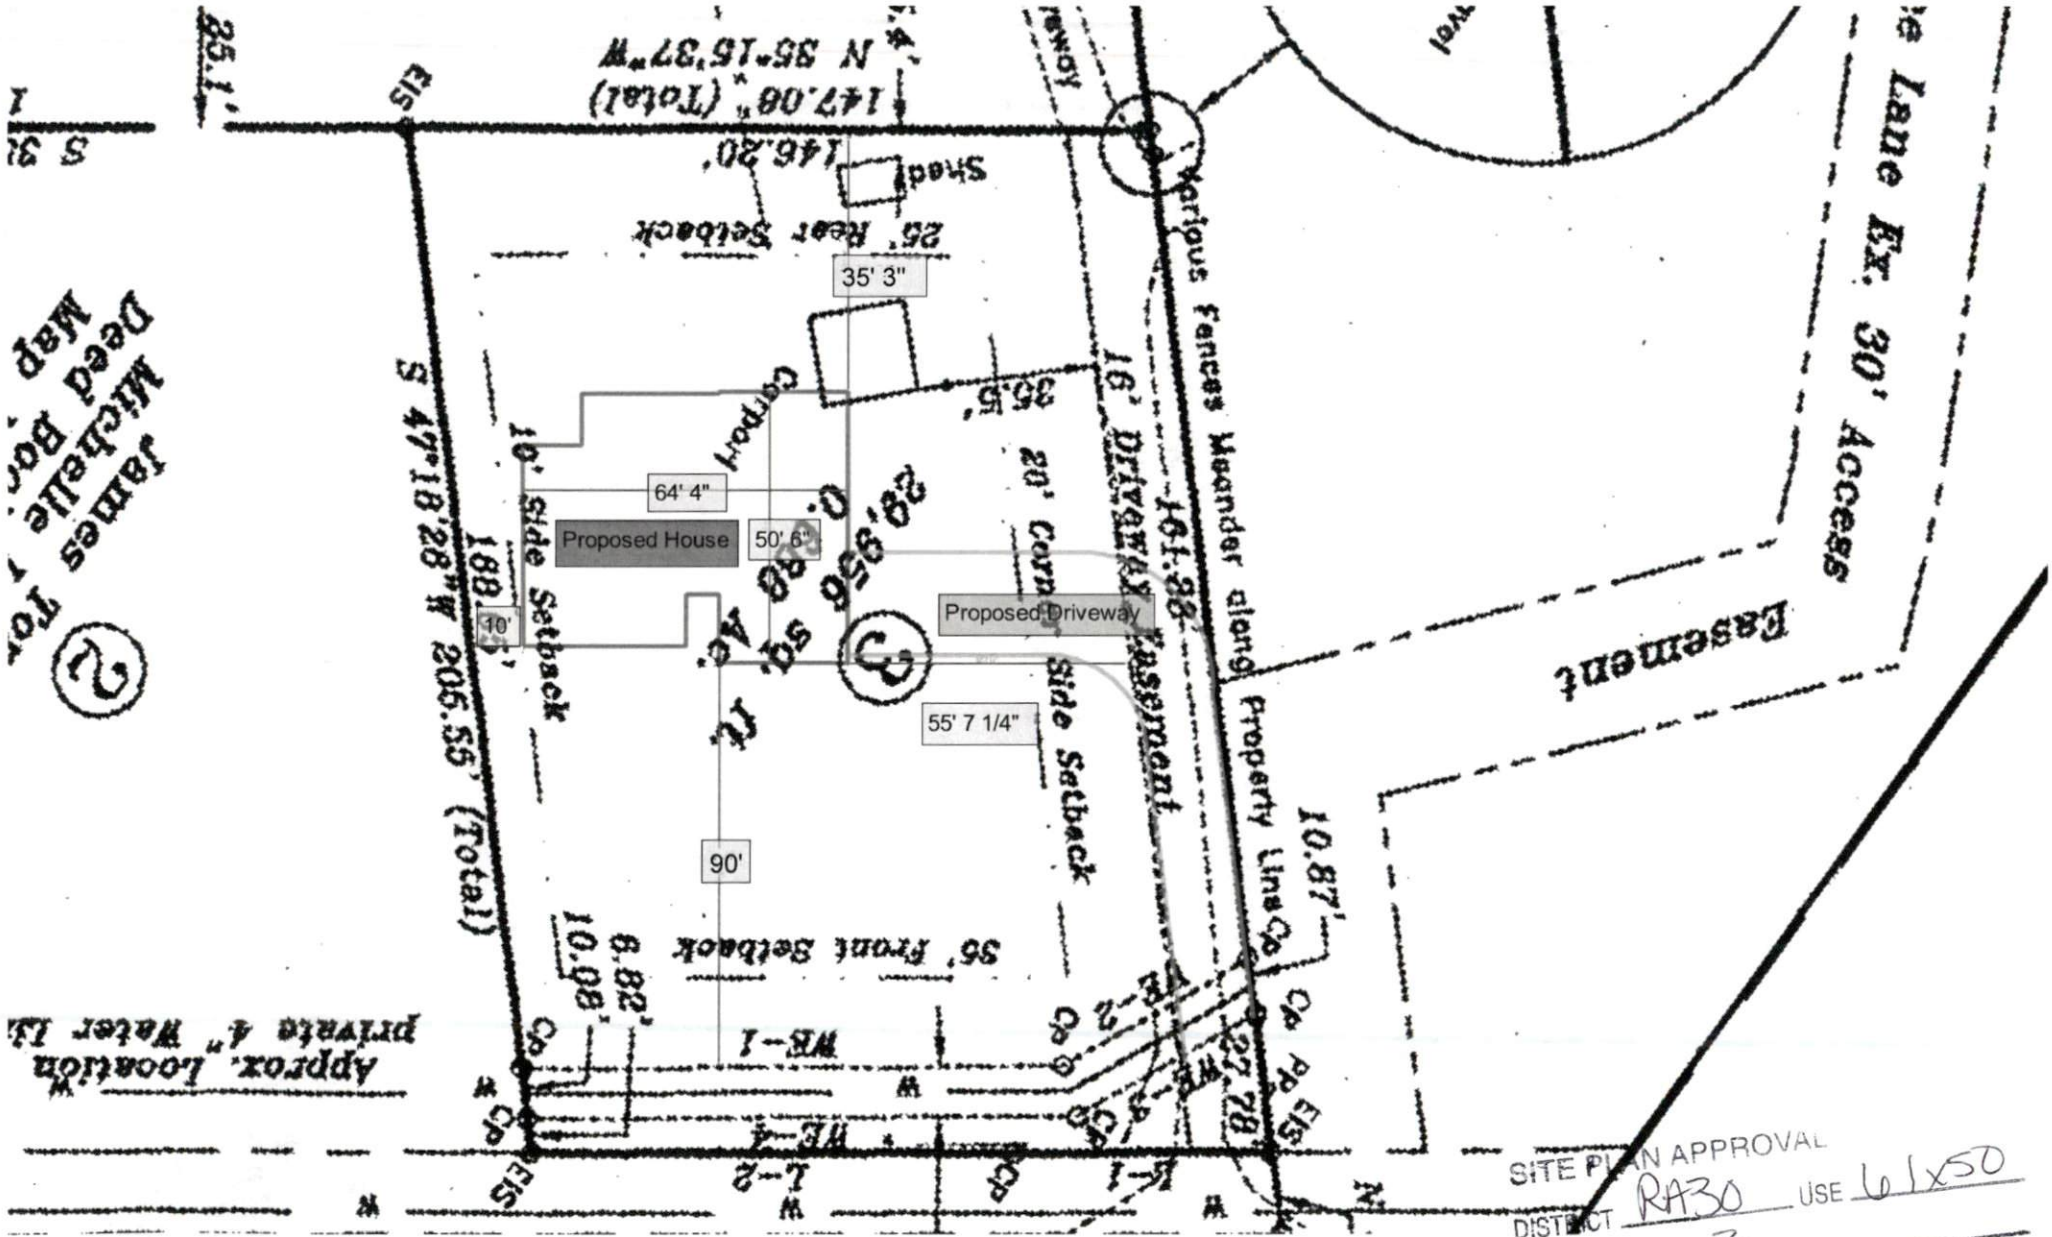

SITE PLAN APPROVAL

DISTRICT RA30 USE 61x50

#BEDROOMS 3

4/13/21

Date

Zoning Administrator