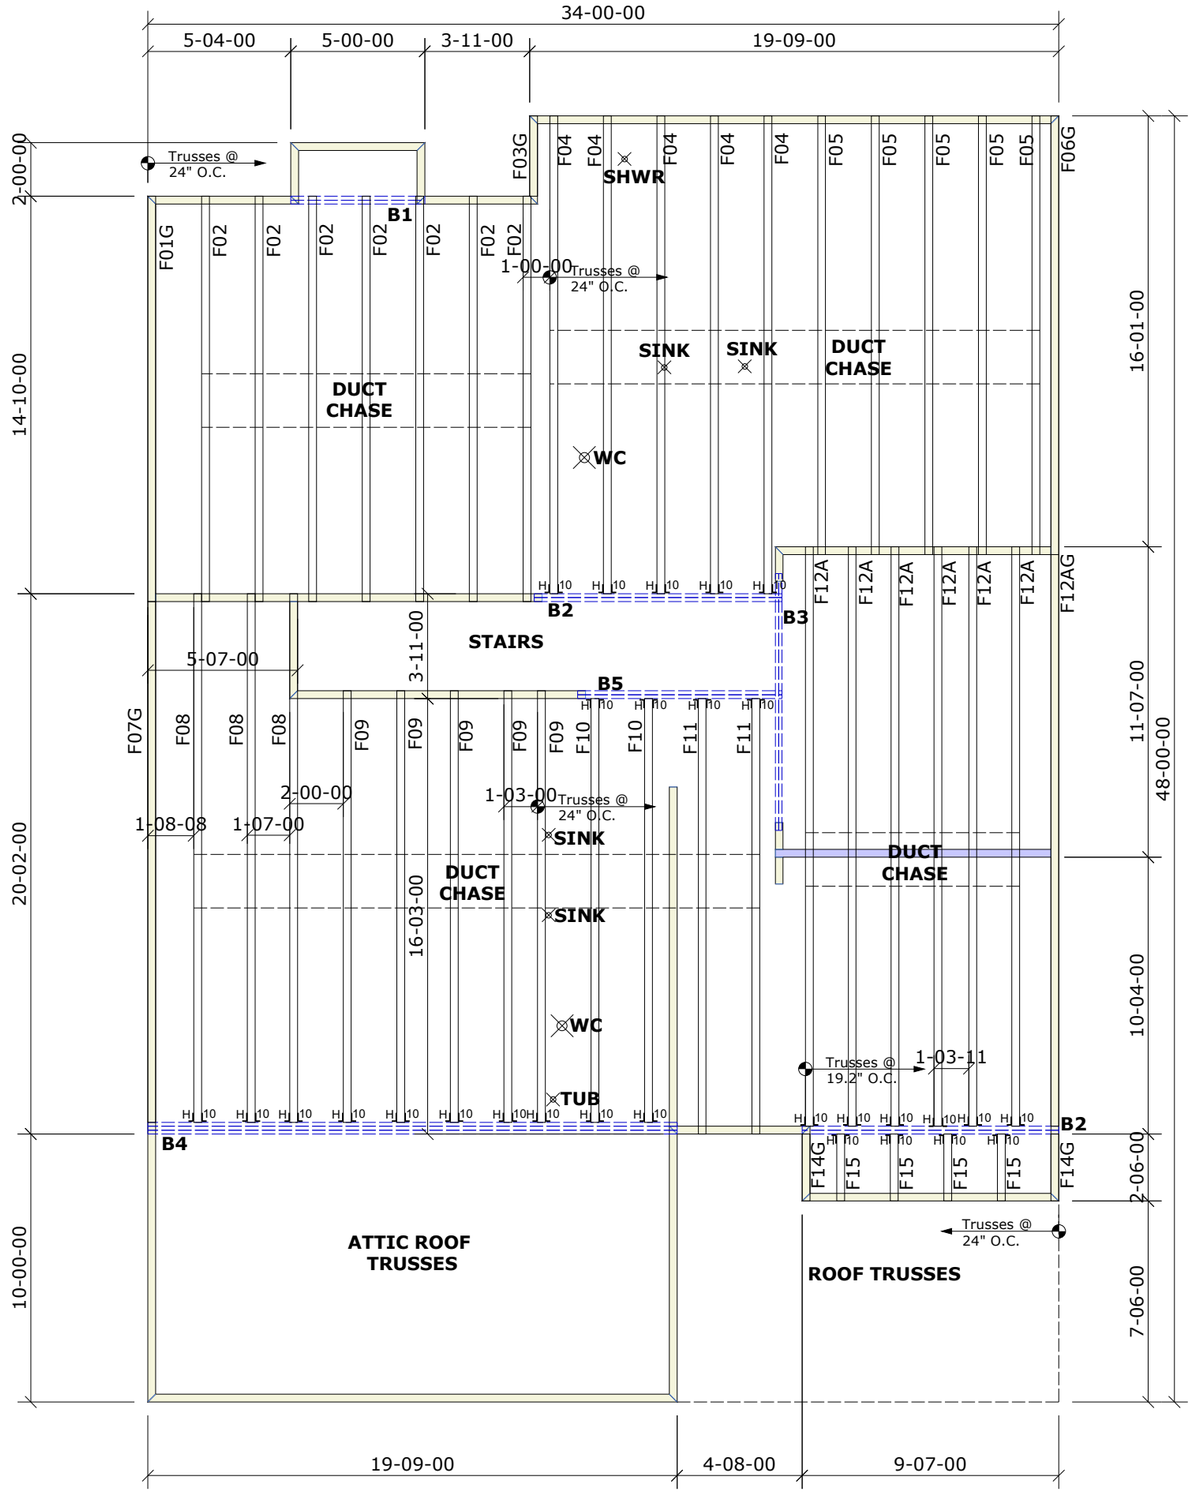

Builders First Source
23 Red Cedar Way
Apex, NC 27523
Phone: (919) 363-4956
Fax: (919) 387-8565
http://www.bldr.com

General Notes:

- Per ANSI/TPI 1-2002 all " Truss to Wall" connections are the responsibility of the Building Designer, not the Truss Manufacturer.
- Dimensions are Feet-Inches- Sixteenths.
- Trusses are to be 24" o.c. unless noted otherwise (U.N.O.)
- Trusses are not designed to support brick U.N.O.
- Do not cut or modify trusses without first contacting Builders FirstSource.
- Immediately contact Builders FirstSource if trusses are damaged.

Connection Notes:

- All hangers are to be Simpson or equivalent U.N.O.
- Use Manufacturer's specifications for all hanger connections U.N.O.
- Use 10d x 1 1/2" Nails in hanger connections to single ply roof girder trusses.

Floor Notes:

- Shift truss as required to avoid plumbing traps.
- Installation Contractor and/or Field Supervisor are to verify all dimensions, trap locations, and options prior to installation

Dimension Notes:

- Drawing not to scale. Do not scale dimensions

Hanger List			All Tie Downs H2.5A Unless noted
29	HHUS410	Hj 10	

Beam List	
B1	(2-PLY) 1-3/4" X 9-1/4" X 6'-0"
B2	(2-PLY) 1-3/4" X 14" X 10'-0"
B3	(2-PLY) 1-3/4" X 9-1/4" X 10'-0"
B4	(3-PLY) 1-3/4" X 24" X 20'-0"
B5	(2-PLY) 1-3/4" X 14" X 8'-0"

MCKEE HOMES			
FINLEY		Elev:	EURO
ANDERSON CREEK			
	NC	Lot:	1071
2ND FLOOR		***Appwright #***	

		Code:	IRC 2015
		Loading:	
		T.C.L.L.	40.0 lb/ft2
Designed By:	MWA	T.C.D.L	10.0 lb/ft2
Layout:	FINLEY	B.C.L.L.	0.0 lb/ft2
L/O Date:	02/11/2021	B.C.D.L.	5.0 lb/ft2

Revision History		***Wind:***	
Rev1:	xx/xx/xx	M.P.H.	
Rev2:	xx/xx/xx	Exposure Category	
Rev3:	xx/xx/xx		
Pick Ticket:	---	***Job No:***	---
Sales No:	---	***Acct No:***	---

Hatch Legend
Attic Room
Volume Ceiling
Stick Framing