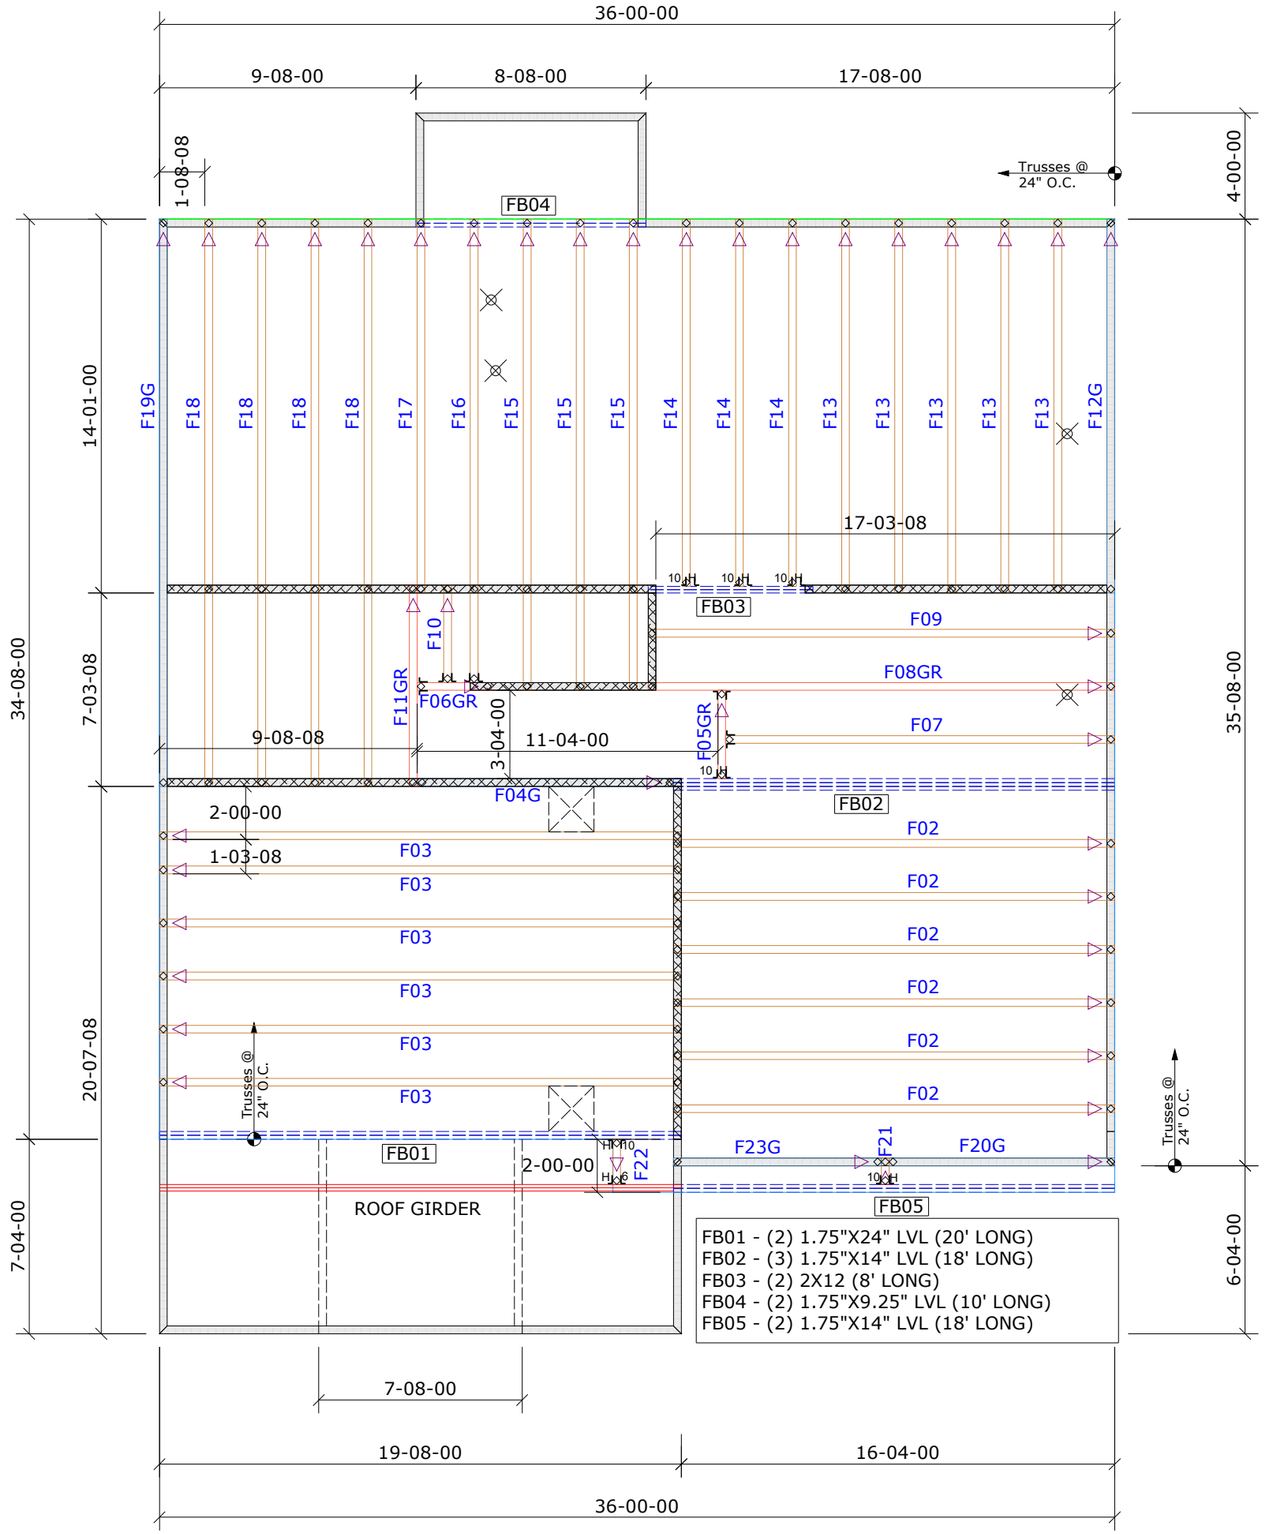

FB01 - (2) 1.75"X24" LVL (20' LONG)
FB02 - (3) 1.75"X14" LVL (18' LONG)
FB03 - (2) 2X12 (8' LONG)
FB04 - (2) 1.75"X9.25" LVL (10' LONG)
FB05 - (2) 1.75"X14" LVL (18' LONG)

Builders First Source
23 Red Cedar Way
Apex, NC 27523
Phone: (919) 363-4956
Fax: (919) 387-8565
https://www.bldr.com

General Notes:
- Per ANSI/TPI 1-2002 all " Truss to Wall" connections are the responsibility of the Building Designer, not the Truss Manufacturer.
- Dimensions are Feet-Inches- Sixteenths.
- Trusses are to be 24" o.c. unless noted otherwise (U.N.O.)
- Trusses are not designed to support brick U.N.O.
- Do not cut or modify trusses without first contacting Builders FirstSource.
- Immediately contact Builders FirstSource if trusses are damaged.

Connection Notes:
- All hangers are to be Simpson or equivalent U.N.O.
- Use Manufacturer's specifications for all hanger connections U.N.O.
- Use 10d x 1 1/2" Nails in hanger connections to single ply roof girder trusses.

Floor notes:
- Shift truss as required to avoid plumbing traps.
- Installation Contractor and/or Field Supervisor are to verify all dimensions, trap locations, and options prior to installation

Dimension Notes:
- Drawing not to scale. Do not scale dimensions

△◁▽▷ LEFT END OF TRUSS AS SHOWN ON TRUSS DETAIL DRAWINGS ARE INDICATED BY TRIANGLE ICONS.

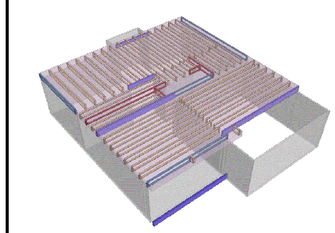

HANGER LIST		
5	THA422	
6	HHUS410	
1	HHUS46	

ALL TIE DOWNS H2.5A UNLESS NOTED

SPECIAL ITEMS LIST

MISC MATERIAL

MCKEE			
NELSON III		ELEV:	EURO
ANDERSON CREEK ACADEMY			
---	NC	LOT:	1076
• [FLOOR] • [---] • [---]		***APPWRIGHT #***	--
		CODE:	IRC 2015
		LOADING:	
		T.C.L.L.	40 PSF
DESIGNED BY:	MTJ	T.C.D.L.	10 PSF
LAYOUT:	EURO	B.C.L.L.	0 PSF
L/O DATE:	2/15/2021	B.C.D.L.	5 PSF
REVISION HISTORY		***WIND:***	
REV1:	XX/XX/XX	M.P.H.	115 MPH
REV2:	XX/XX/XX	EXPOSURE CATEGORY	
REV3:	XX/XX/XX	B (WOODED AREAS/OTHERS)	
PICK TICKET:	---	***JOB NO:***	---
SALES NO:	---	***ACCT NO:***	---

HATCH LEGEND
ATTIC ROOM
VOLUME CEILING
STICK FRAMING