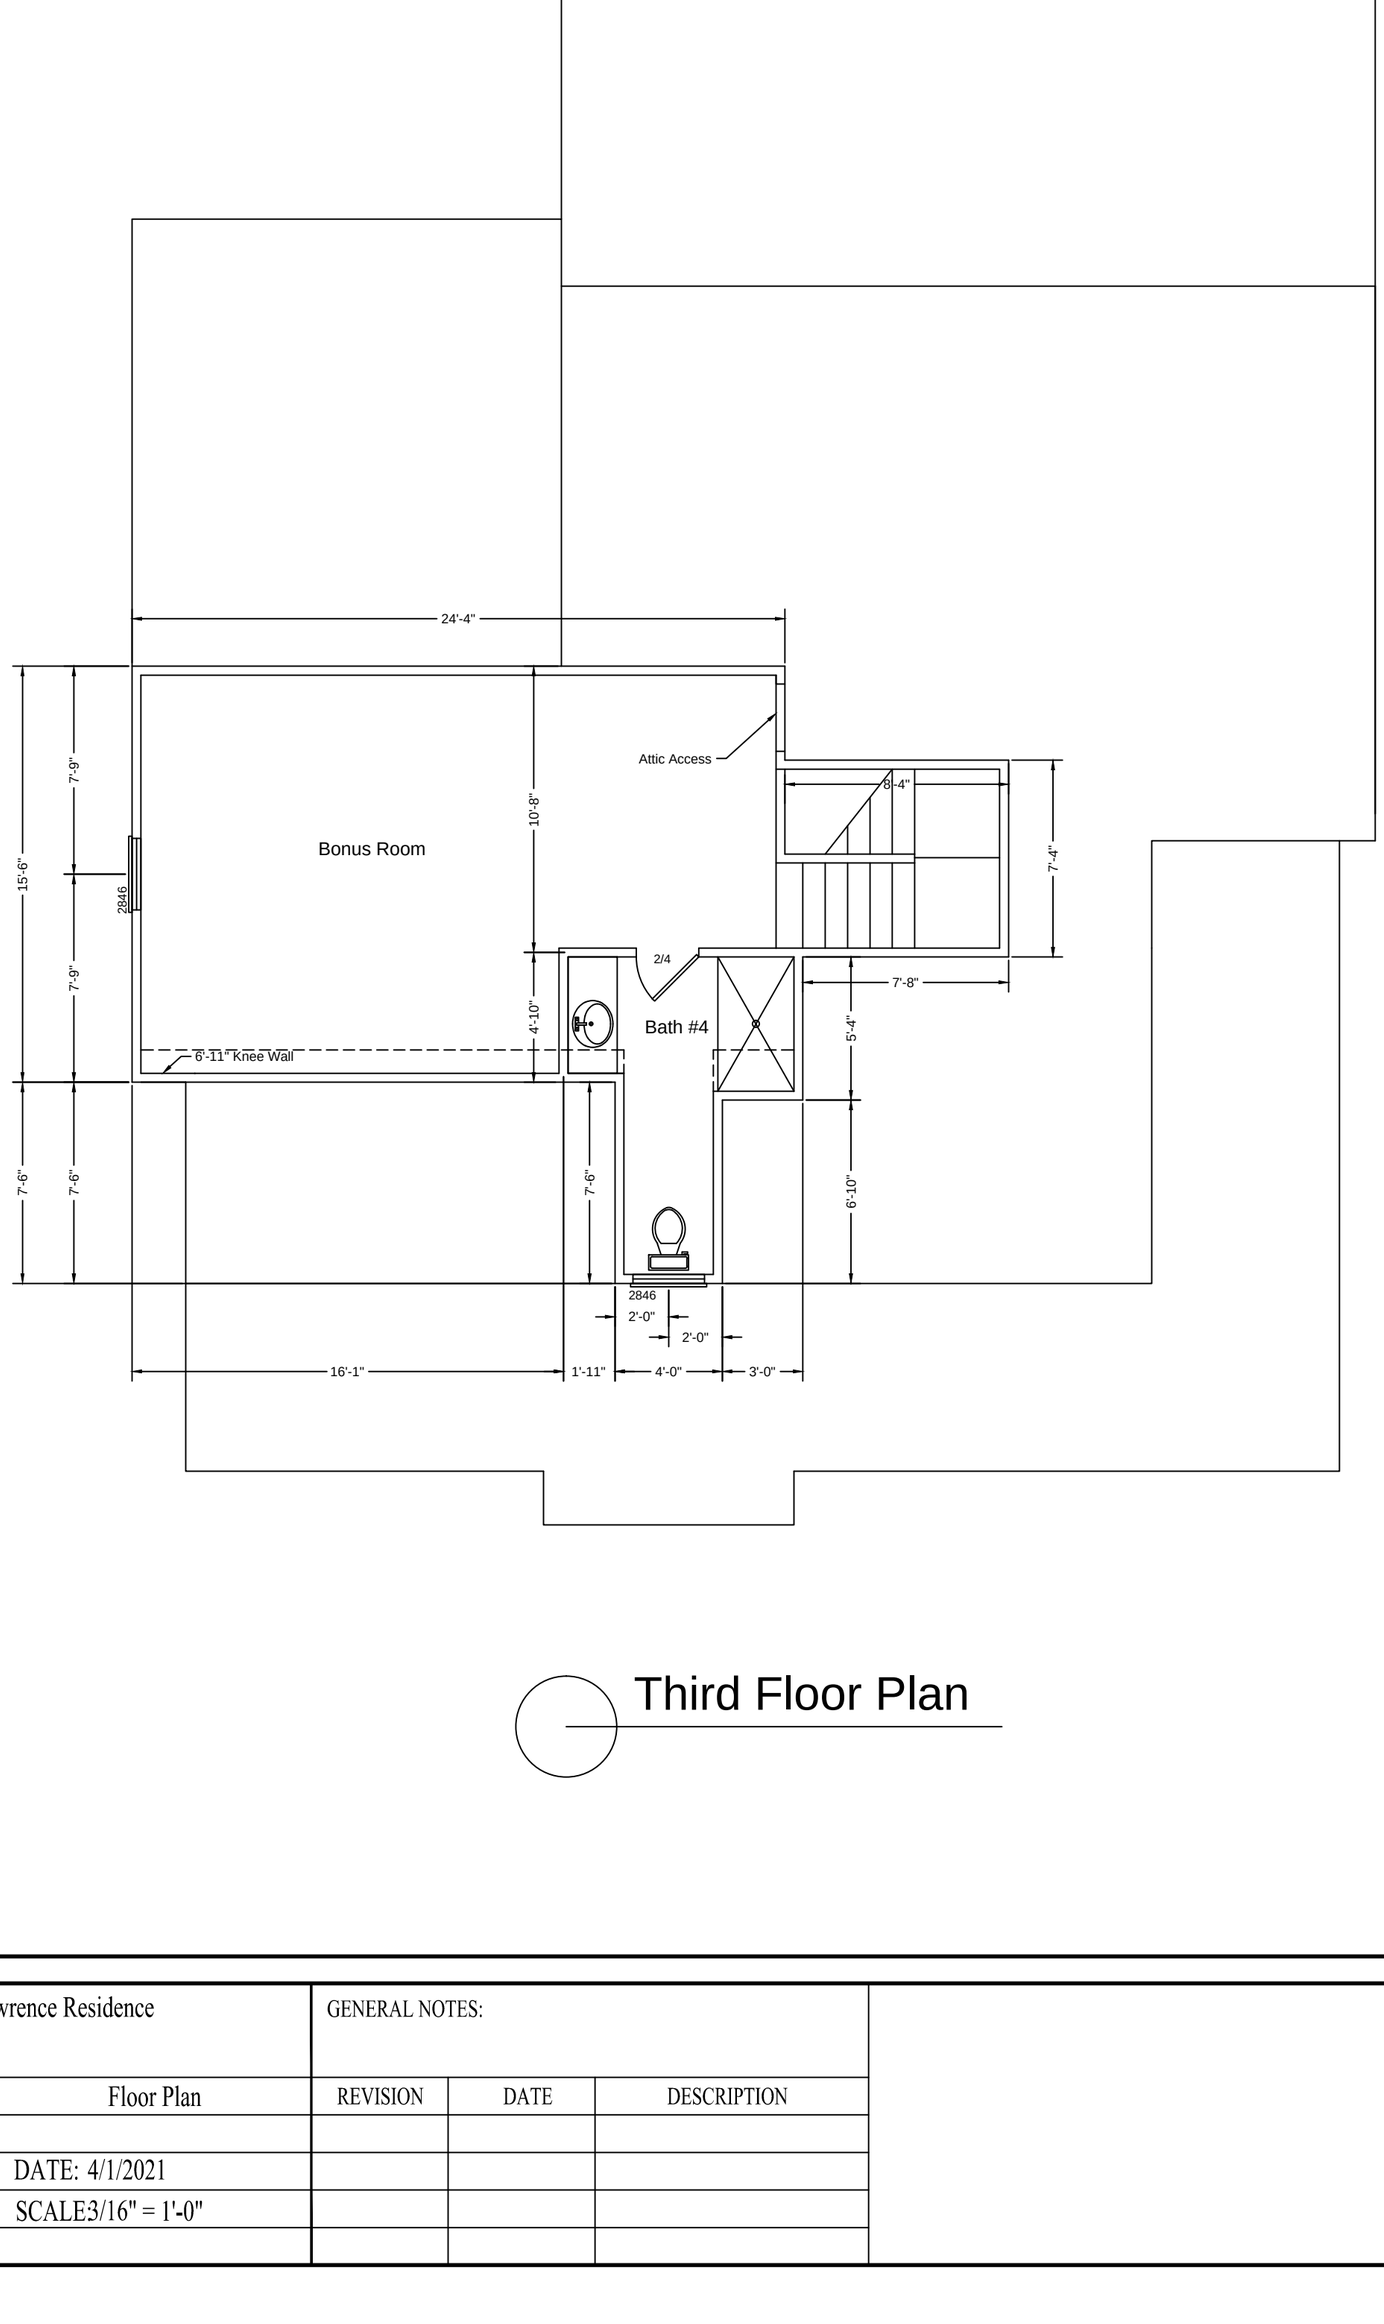

Third Floor Plan

SHEET NUMBER RC-6 6 OF 7	REPRODUCTION OF THIS DOCUMENT IS NOT PERMITTED WITH OUT THE EXPRESSED CONSENT OF REGENCY CONSTRUCTION	Lawrence Residence		GENERAL NOTES:	
		DRAWN BY:	Floor Plan	REVISION / DATE / DESCRIPTION	
		CHECKED BY:	DATE: 4/1/2021		
			SCALE3/16" = 1'-0"		
		FILE :			

Regency Construction
PO Box 25640 - Fayetteville, NC 28314
Ph: 910-424-0455 Fax: 910-826-9022