Stephenson Builders
Lot 12 Morgan Farm
68,354 sq ft Lot

239 Morgan Farm Drive
Lillington, NC

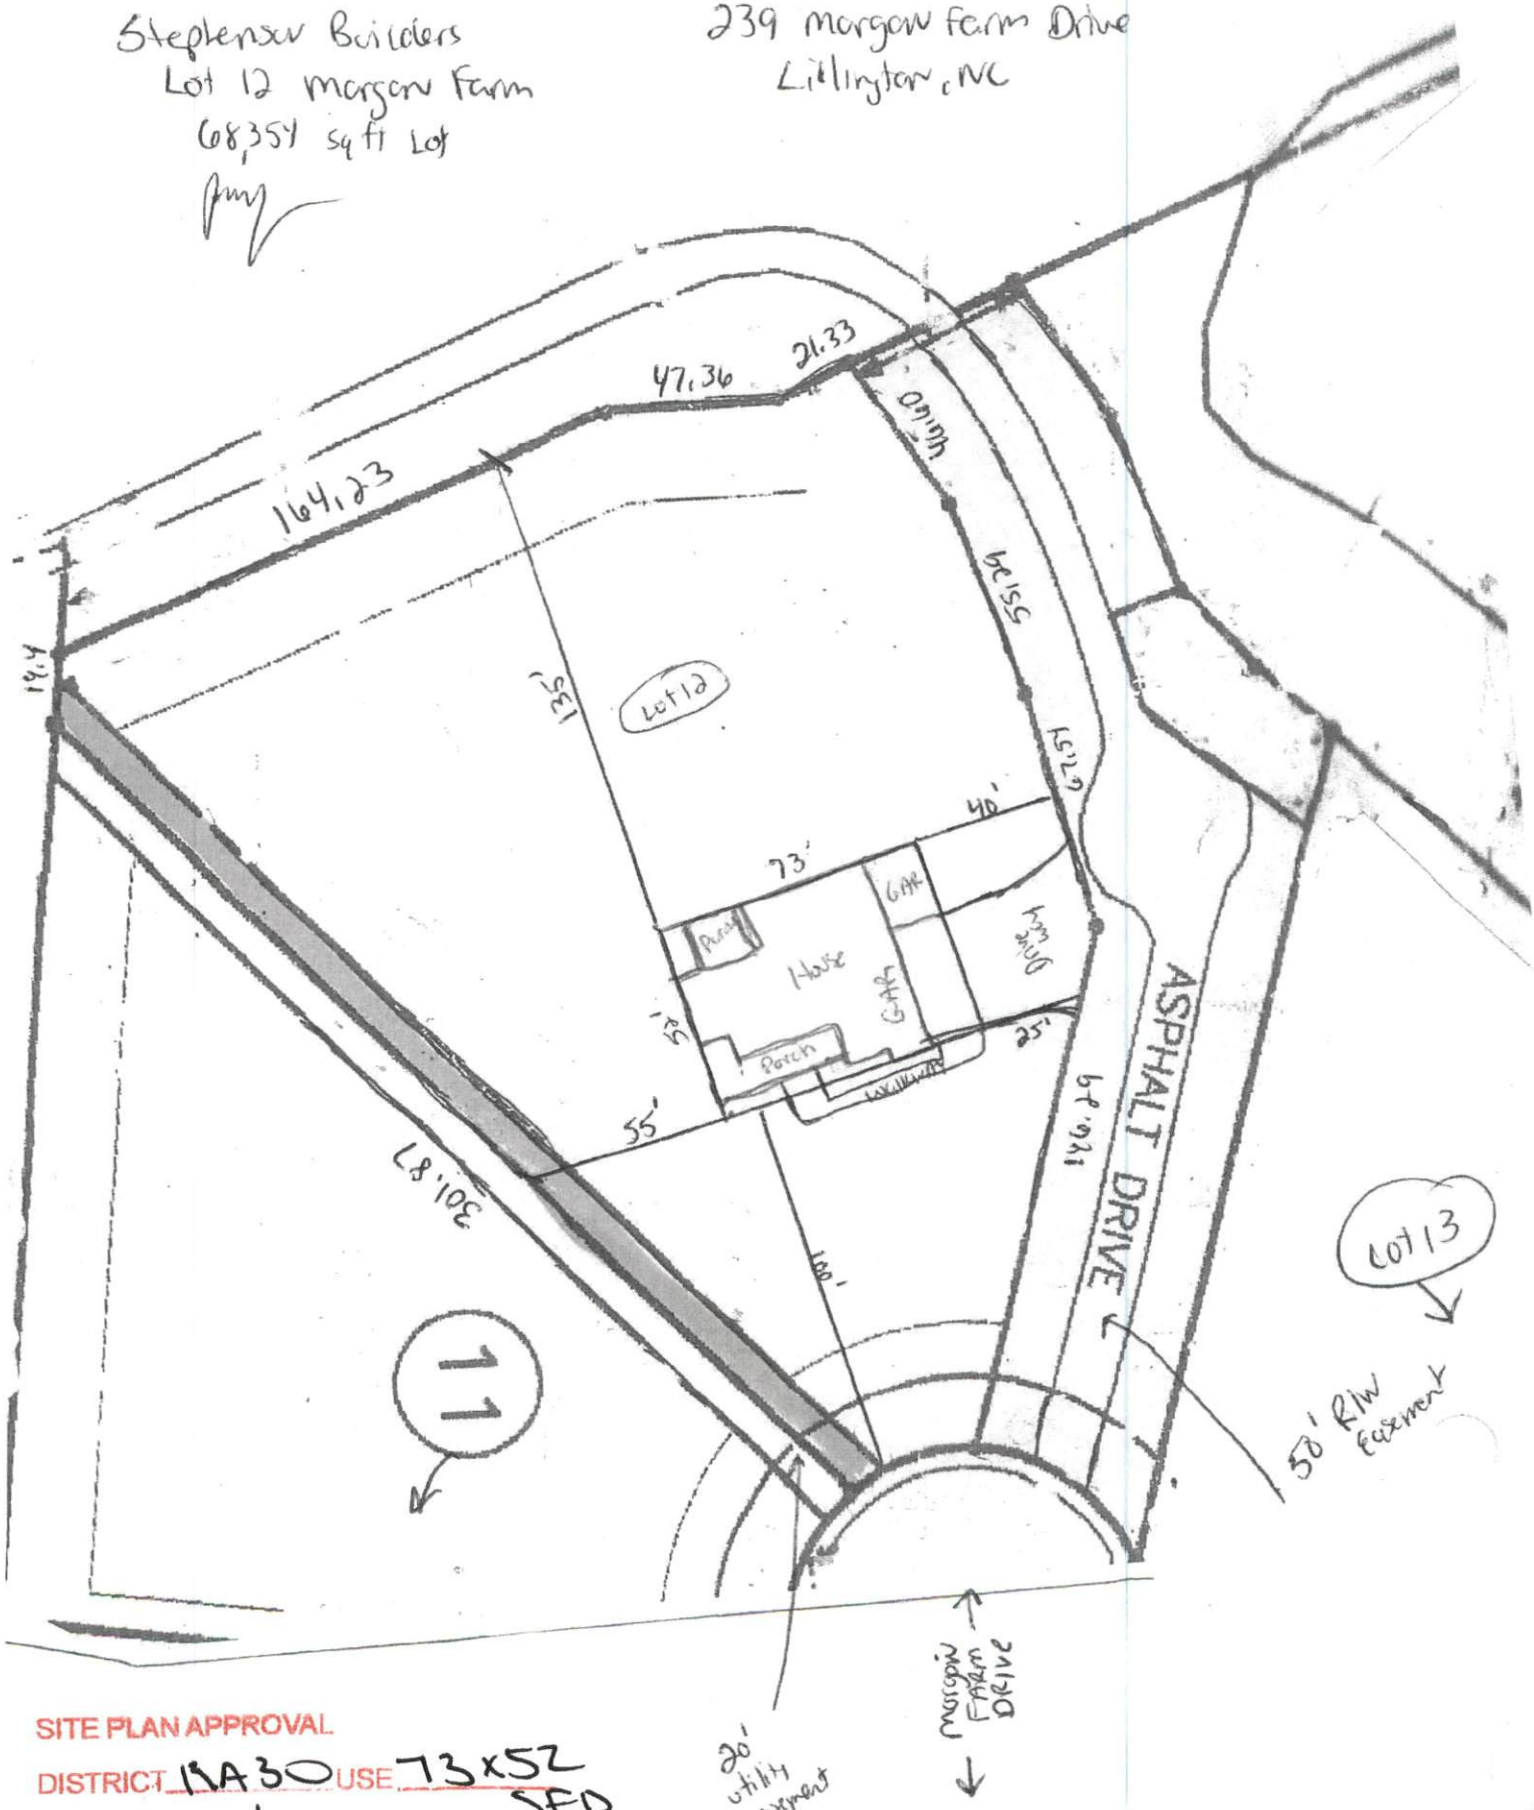

SITE PLAN APPROVAL
DISTRICT RA30 USE 73x52 SFD
#BEDROOMS 4
3-19-21 K.A.G.
ZONING ADMINISTRATOR

Scale 1" = 50'