Truss Connector Total List		
Manuf	Product	Qty
Simpson	HTU26	24

All first-story wall heights are 9-1-8, and all second-story wall heights are 18-5-12 (based on a 14" floor truss depth, and an 8-1-8 second-story wall height), unless otherwise noted.

Extreme care must be taken to not set these trusses upside-down.

TRUSS TO TRUSS CONNECTIONS ARE 3-10d TOE-NAILS U.N.O.

Notch the kneewall floor truss as needed in the field to allow the J02 roof girder to bear on this wall.

2X4 LEDGER (BY OTHERS) CONNECTED TO STUDS SPACED 16" O.C WITH (3) .128X3.25" NAILS MINIMUM

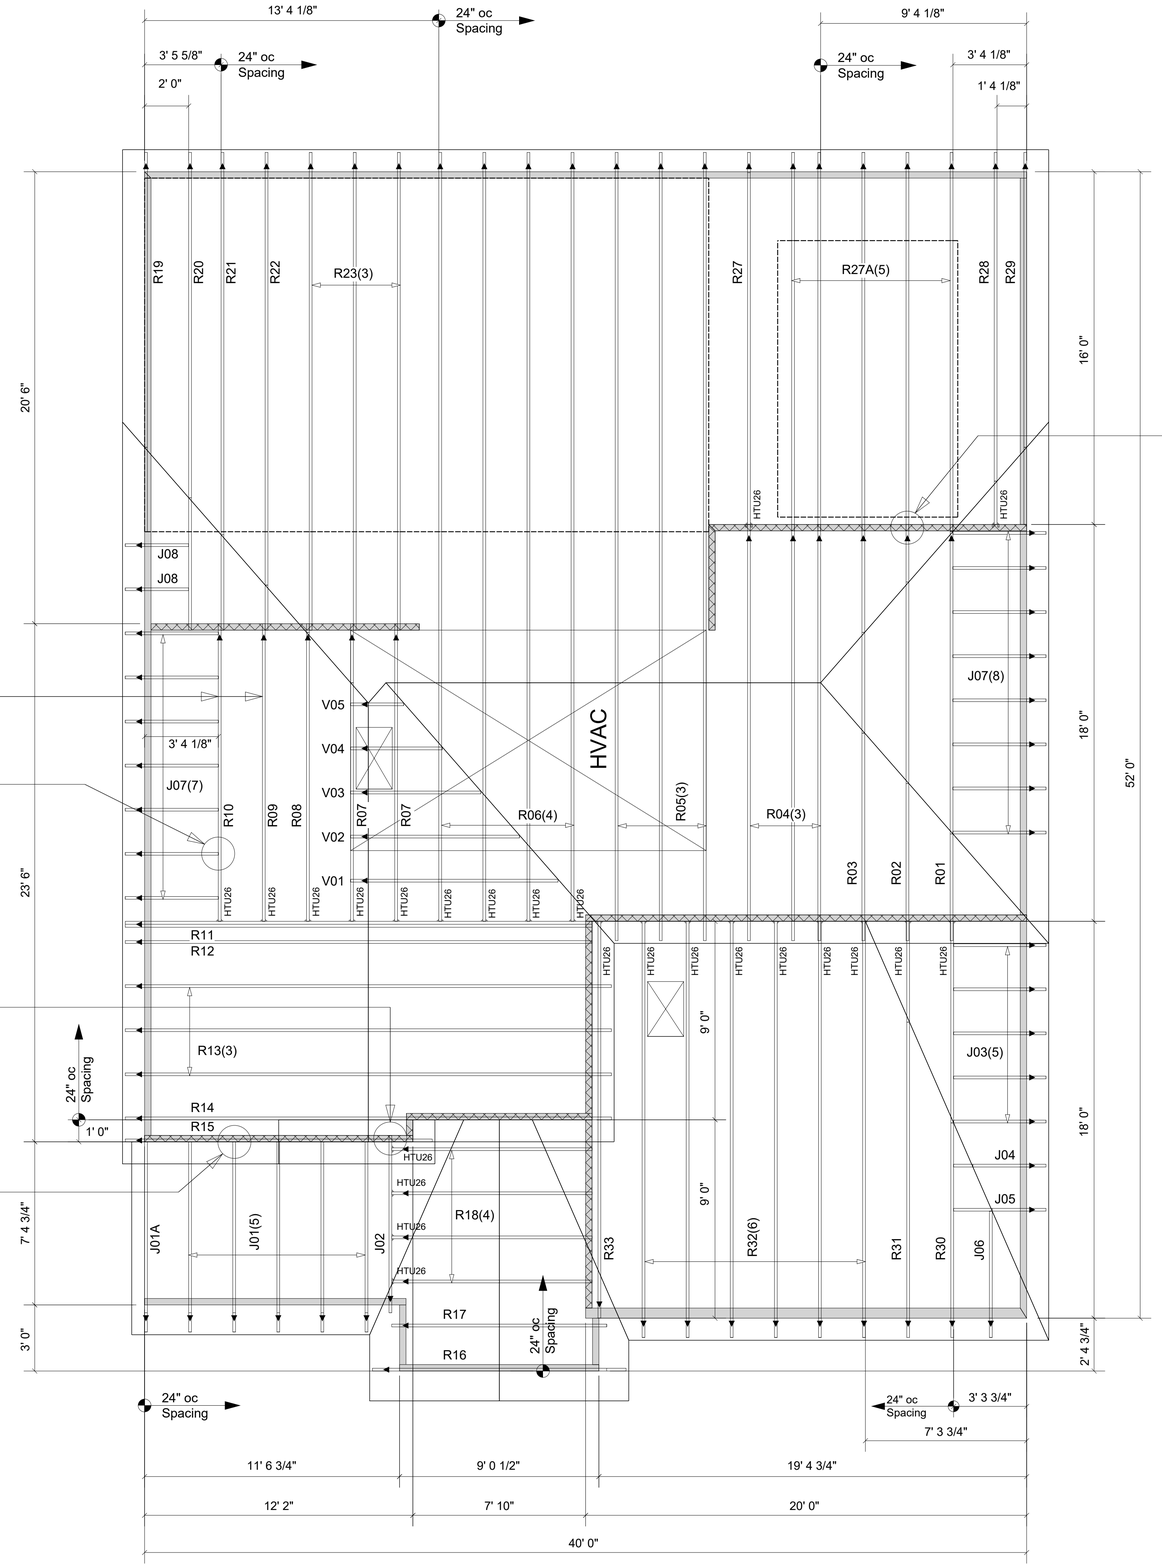

The R27A trusses are notched to sit on the 14" floor beam, the 3/4" plywood, and a single 2x4 plate.

WARNING! Long span trusses, 60' or greater in length, require extreme care and experience for proper and safe handling and installation. For general handling and installation guidance, see the "Guide to Good Practice for Handling, Installing, Restraining & Bracing of Metal Plate Connected Wood Trusses ("BCSI"), JOINTLY PRODUCED BY SBCA and TPI. For project specific guidance, consult with a registered design professional. ATLANTIC assumes no responsibility for the handling, installation or bracing of trusses.

FOR CONSTRUCTION

◀ = LEFT END OF TRUSS

REVISIONS:

ROOF

Client: DAN RYAN - RALEIGH

Job: LOT 0.0056 OLDE MILL VILL

Plan Information: MIDDLETON-10

NOT TO SCALE

Drawn By: MBB

Date: / /

Job #: 21-4053-R01

Sales Rep: KYLE GIBSON

Phone:

ATLANTIC

Moncks Corner/Easley, SC (800) 475-3999
Sparta, NC (336) 372-2226