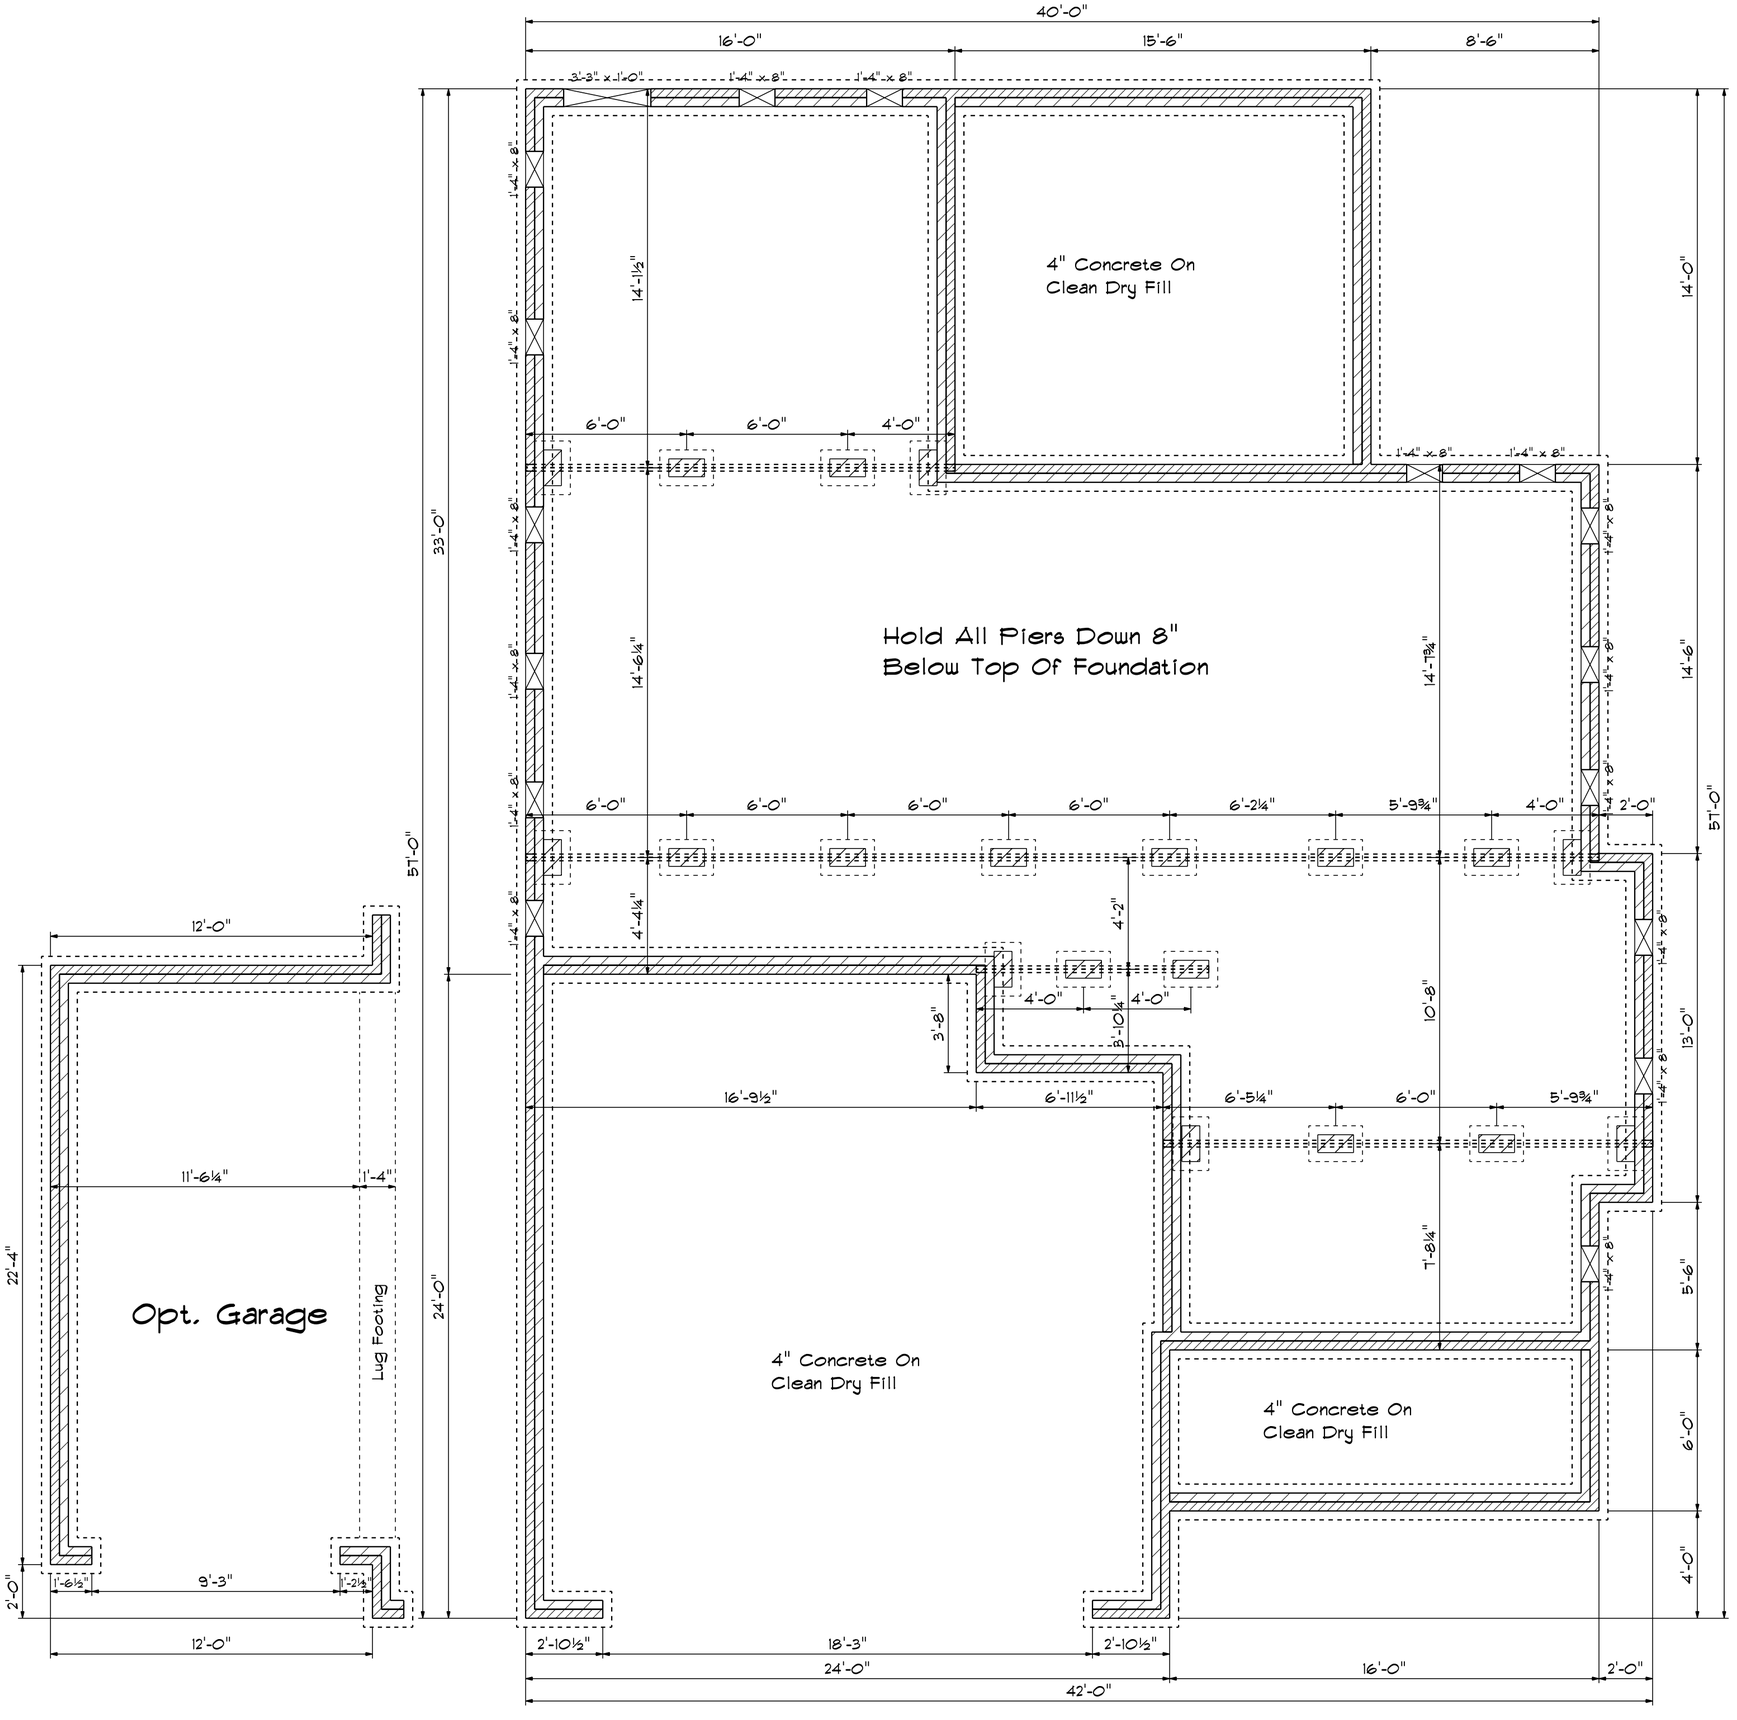

Foundation Detail

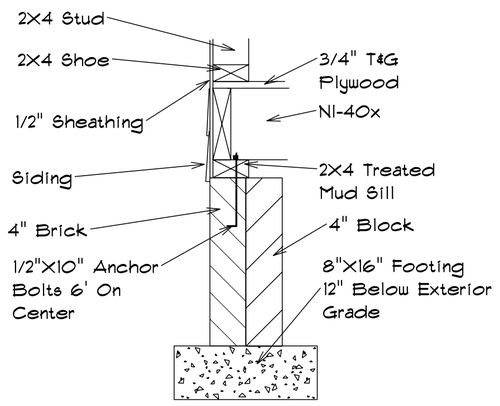

Footing & Pier Detail

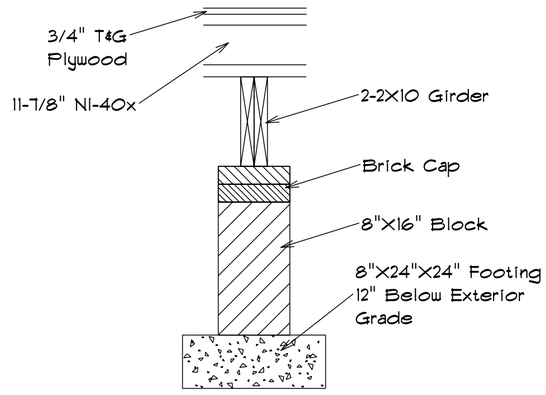

FOUNDATION VENTILATION

1269 Sq.Ft. Foundation Area
Requires 8.46 Sq.Ft. Ventilation.
With 6 Mil. Poly, Plans Indicate
Vents For Adequate Cross
Ventilation.

Foundation Plan

Scale: 1/4"= 1'-0"

DATE: 7/1/2021
REVISED
DRAWING#

SCALE: 1/4"
DRAWN BY
APPROVED

The Beaumont