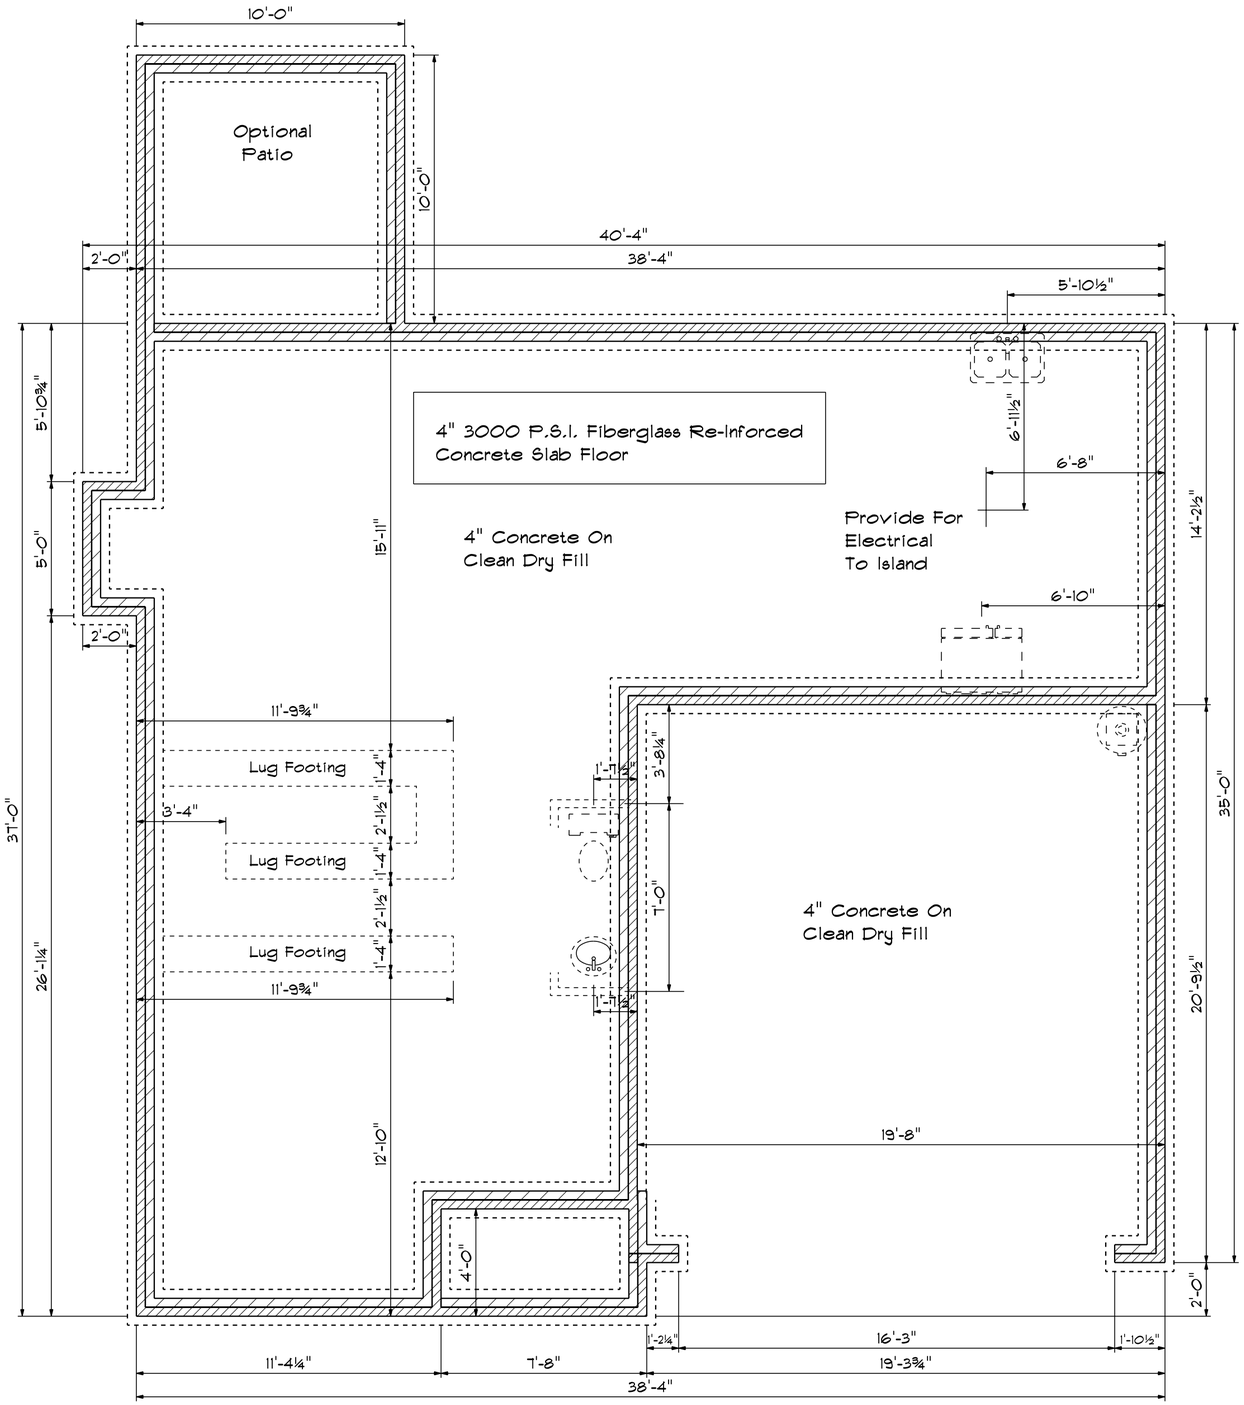

Foundation Plan

Scale: 1/4"= 1'-0"

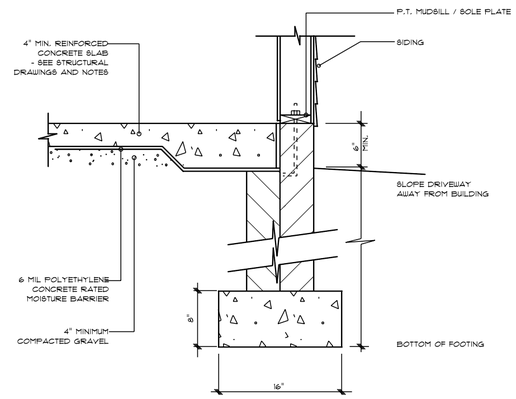

STEM WALL FOOTING DETAIL

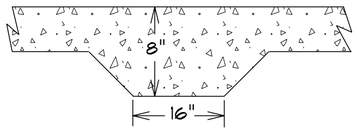

LUG FOOTING DETAIL

Base Designs
2127 Chimney Pt.
Linden, N.C. 28356
910-864-9310

DATE: Monday, April 5, 2021

REVISED

DRAWING#

SCALE: 1/4"

DRAWN BY

APPROVED

BBH-2052