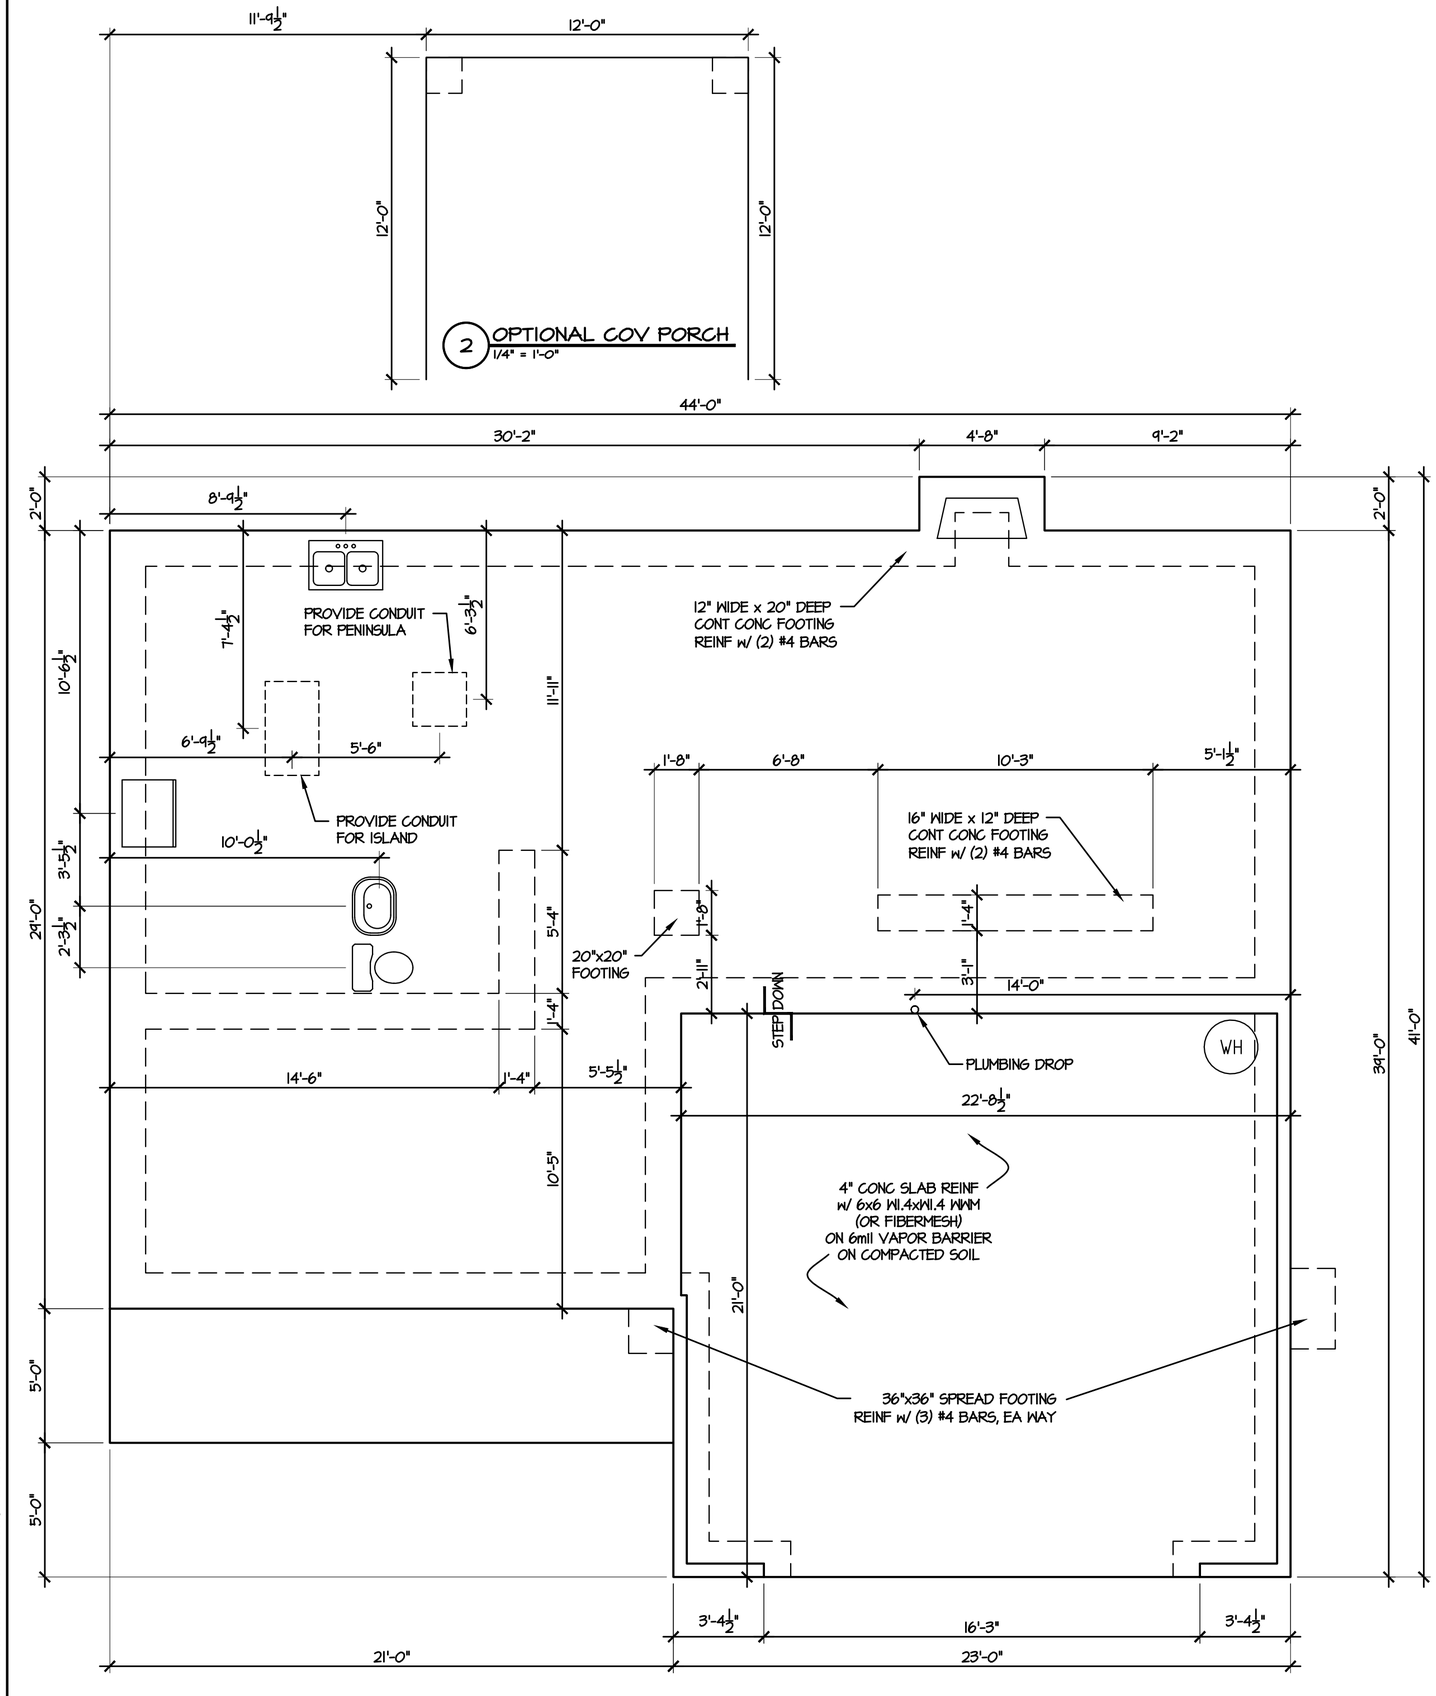

FOUNDATION PLAN NOTES:

1. ANCHOR BOLTS @ 6'-0" O.C. AND 1'-0" FROM EACH CORNER (EMBED 8" MIN. IN SOLID GROUT)
2. GC TO REVIEW TRUSS SHOP DRAWINGS & NOTIFY DESIGNER IF REQUIRED POINT LOADS OR BEARING WALLS ARE ADDED

C:\Projects\Caviness Land\CL 2302\CL 2302 GR 7-21-20.dwg, 7/21/2020 8:33:10 PM

Caviness Land

NATIONAL COUNCIL OF BUILDING DESIGNER CERTIFICATION

TODD TUCKER 34 - 156

© 2019 CavLand
1041-B Robeson St
Fayetteville, NC 28305
Office: 910-339-6330
Fax: 910-339-6333

CL 2302

SLAB PLAN

SCALE: 1/4" = 1'-0"

DATE: APRIL 2020

PLAN: CL 2302

LOT NO:

SHEET NO: 3