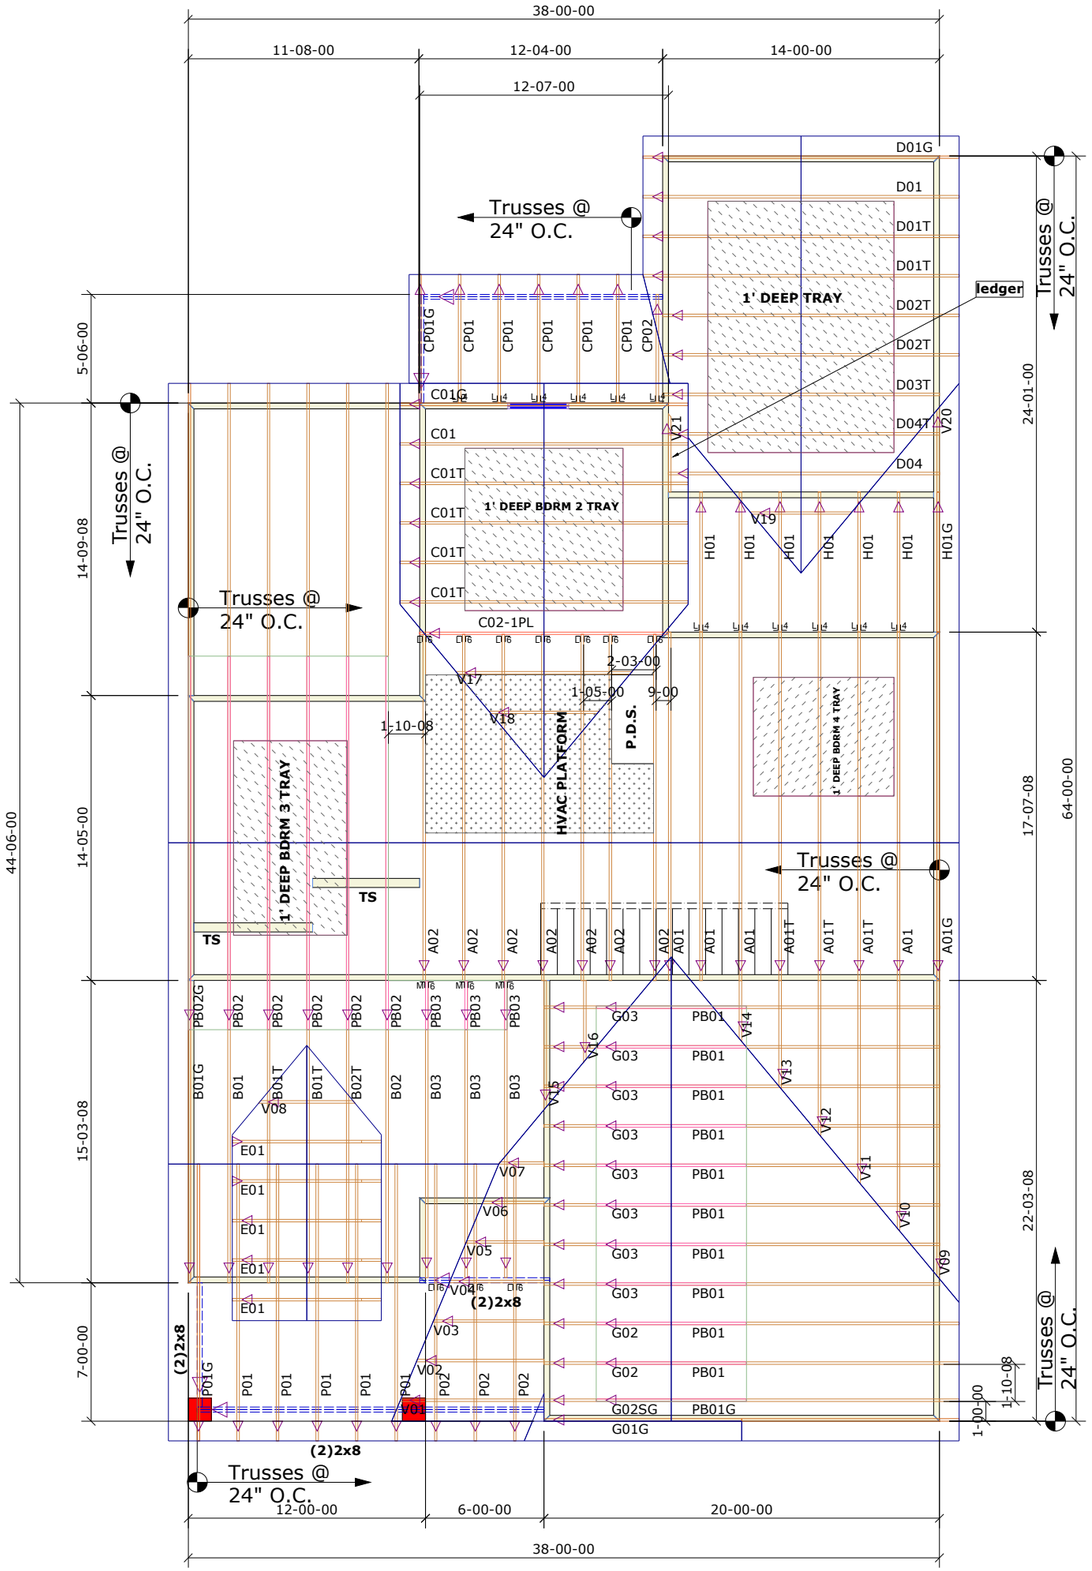

Space trusses 2' o.c. unless a wide P.D.S is going to be installed .
If wide P.D.S. is used, follow special truss spacing as noted on layout,
& attach 2x4 ledgers to Top & Bottom chords w/12d naild @ 16" o.c.

9'-1-2" 1ST FLOOR
14" FLOOR
8'-1-2" 2ND FLOOR

NOTE: LEFT END OF TRUSS AS SHOWN ON TRUSS DETAIL DRAWINGS ARE INDICATED BY TRIANGLE ICONS.

NOTE: LEFT END OF TRUSS AS SHOWN ON TRUSS DETAIL DRAWINGS ARE INDICATED BY TRIANGLE ICONS. △ ◁ ▽ ▷

Builders First Source
23 RED CEDAR WAY
APEX, NC 27523
Phone: (919)363-4956
Fax: (919)387-8565
http://www.bldr.com

General Notes:

- Per ANSI/TPI 1-2002 all " Truss to Wall" connections are the responsibility of the Building Designer, not the Truss Manufacturer.
- Dimensions are Feet-Inches- Sixteenths.
- Trusses are to be 24" o.c. unless noted otherwise (U.N.O.)
- Trusses are not designed to support brick U.N.O.
- Do not cut or modify trusses without first contacting Builders FirstSource.
- Immediately contact Builders FirstSource if trusses are damaged.

Connection Notes:

- All hangers are to be Simpson or equivalent U.N.O.
- Use Manufacturer's specifications for all hanger connections U.N.O.
- Use 10d x 1 1/2" Nails in hanger connections to single ply roof girder trusses.

Floor Notes:

- Shift truss as required to avoid plumbing traps.
- Installation Contractor and/or Field Supervisor are to verify all dimensions, trap locations, and options prior to installation

Dimension Notes:

- Drawing not to scale. Do not scale dimensions

Hanger List		
3	HTU26	MJ L9
12	LUS24	LJ L4
10	LUS26	LJ L9

All Tie Downs H2.5A Unless noted

Special Items List

Misc Material

MCKEE			
WINSTON		Elev:	CRAFTSMAN
Carriage Glen@ Anderson Creek			
-	NC	Lot:	1010
Bedroom 2 tray/Bedroom 3 tray/Bedroom 4 tray/Master tray/Covered porch/RH		***Appwright #***	-
		Code:	IRC 2015
		Loading:	
		T.C.L.L.	20
Designed By:	TG	T.C.D.L	10
Layout:	AG1010	B.C.L.L.	0
L/O Date:	4/14/21	B.C.D.L.	10

Revision History		***Wind:***	
Rev1:	XXXXX	M.P.H.	130 MPH
Rev2:	XXXXX	Exposure Category	
Rev3:	XXXXX	EXPOSURE B	
Pick Ticket:	-	***Job No:***	AG1010
Sales No:	-	***Acct No:***	-

Hatch Legend

- Attic Room
- Volume Ceiling
- Stick Framing