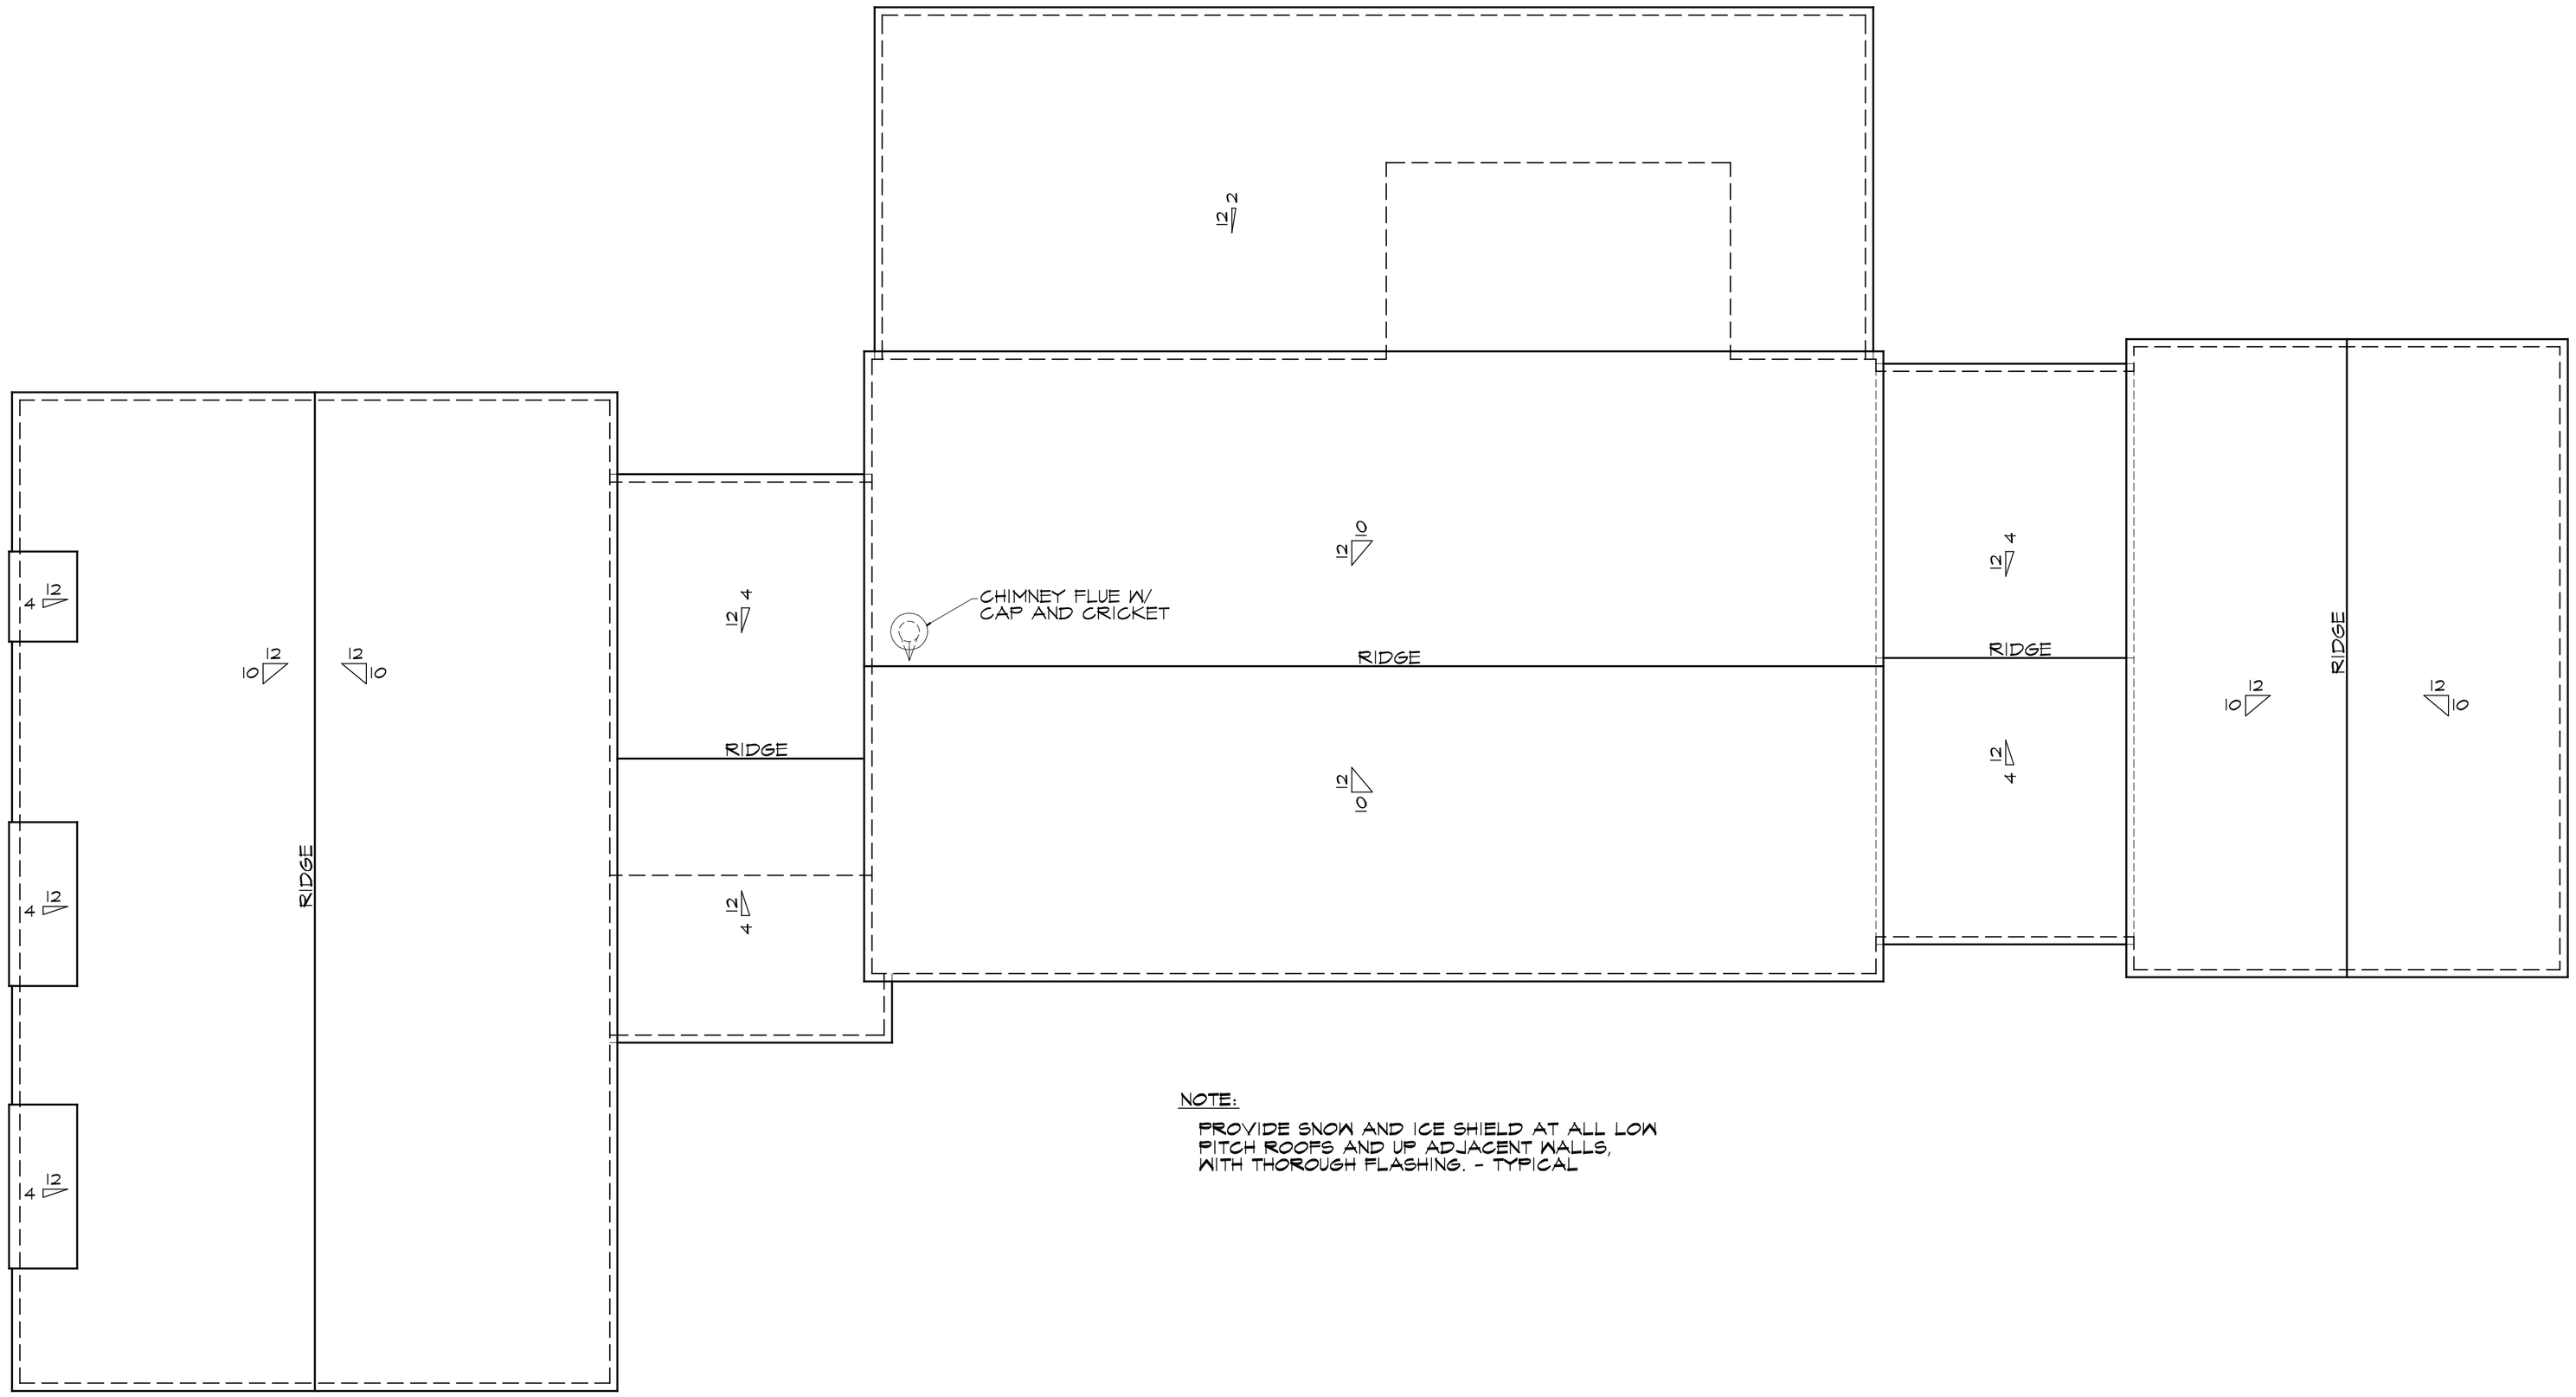

NOTE:
PROVIDE SNOW AND ICE SHIELD AT ALL LOW PITCH ROOFS AND UP ADJACENT WALLS, WITH THOROUGH FLASHING. - TYPICAL

ROOF PLAN

SCALE: 1/4"=1'-0"

NOTE:
ATTIC SPACE TO BE SEALED AND CONDITIONED.

© COPYRIGHT 2022 BY WILLIAM E. POOLE DESIGNS, INC. ALL RIGHTS RESERVED. THESE PLANS MAY NOT BE REPRODUCED, MODIFIED, OR USED TO CONSTRUCT MORE THAN ONE HOME WITHOUT PERMISSION OF WILLIAM E. POOLE DESIGNS, INC. DERIVATIVE WORKS OF THESE PLANS ARE PROHIBITED.

WARNING
The plans and images are registered and protected by the U.S. Copyright Office. Copying or duplicating the plans or images in any form is strictly prohibited. Unauthorized usage in whole or in part constitutes an infringement of these rights. Penalties for copyright infringement include up to $100,000 per work infringed, infringer's profits, an award of attorney's fees and/or court costs, as well as impoundment and destruction of infringing copies.

WILLIAM E. POOLE DESIGNS, INC.
HISTORIC WILMINGTON, NC 910-251-8980

1. PURCHASER IS RESPONSIBLE FOR COMPLIANCE WITH ALL LOCAL BUILDING CODES AND ORDINANCES.
2. WILLIAM E. POOLE DESIGNS, INC. MAY NOT BE HELD RESPONSIBLE FOR SITE CONDITIONS, OR FOR THE USE OF THESE DRAWINGS DURING DURING CONSTRUCTION.
3. EXACT SIZE AND REINFORCEMENT OF ALL CONCRETE FOOTINGS MUST BE DETERMINED BY LOCAL SOIL CONDITIONS AND ACCEPTANCE PRACTICES OF CONSTRUCTION. VERIFY DESIGN WITH LOCAL ENGINEER.
4. BOTTOM OF ALL FOOTINGS SHALL EXTEND BELOW FROST LINE - VERIFY DEPTH.
5. PRIOR TO PROCEEDING WITH CONSTRUCTION, BUILDER IS RESPONSIBLE FOR VERIFYING ALL DIMENSIONS, AND ANY DISCREPANCIES ARE TO BE BROUGHT TO THE ATTENTION OF WILLIAM E. POOLE DESIGNS, INC.
6. PURCHASER IS RESPONSIBLE FOR HAVING PLANS REVIEWED BY A QUALIFIED BUILDING CONTRACTOR.
7. VERIFY ALL STRUCTURAL ELEMENTS WITH LOCAL ENGINEER AND BUILDING OFFICIAL. STRUCTURAL DETAILS FOR FRAMING, FOUNDATION, RETAINING WALLS, ETC. ARE TO SERVE AS A GUIDE ONLY.

DWELLING FOR: ANN NYLUND & ANTHONY ROCCANOVA, FUQUAY VARINA, NC