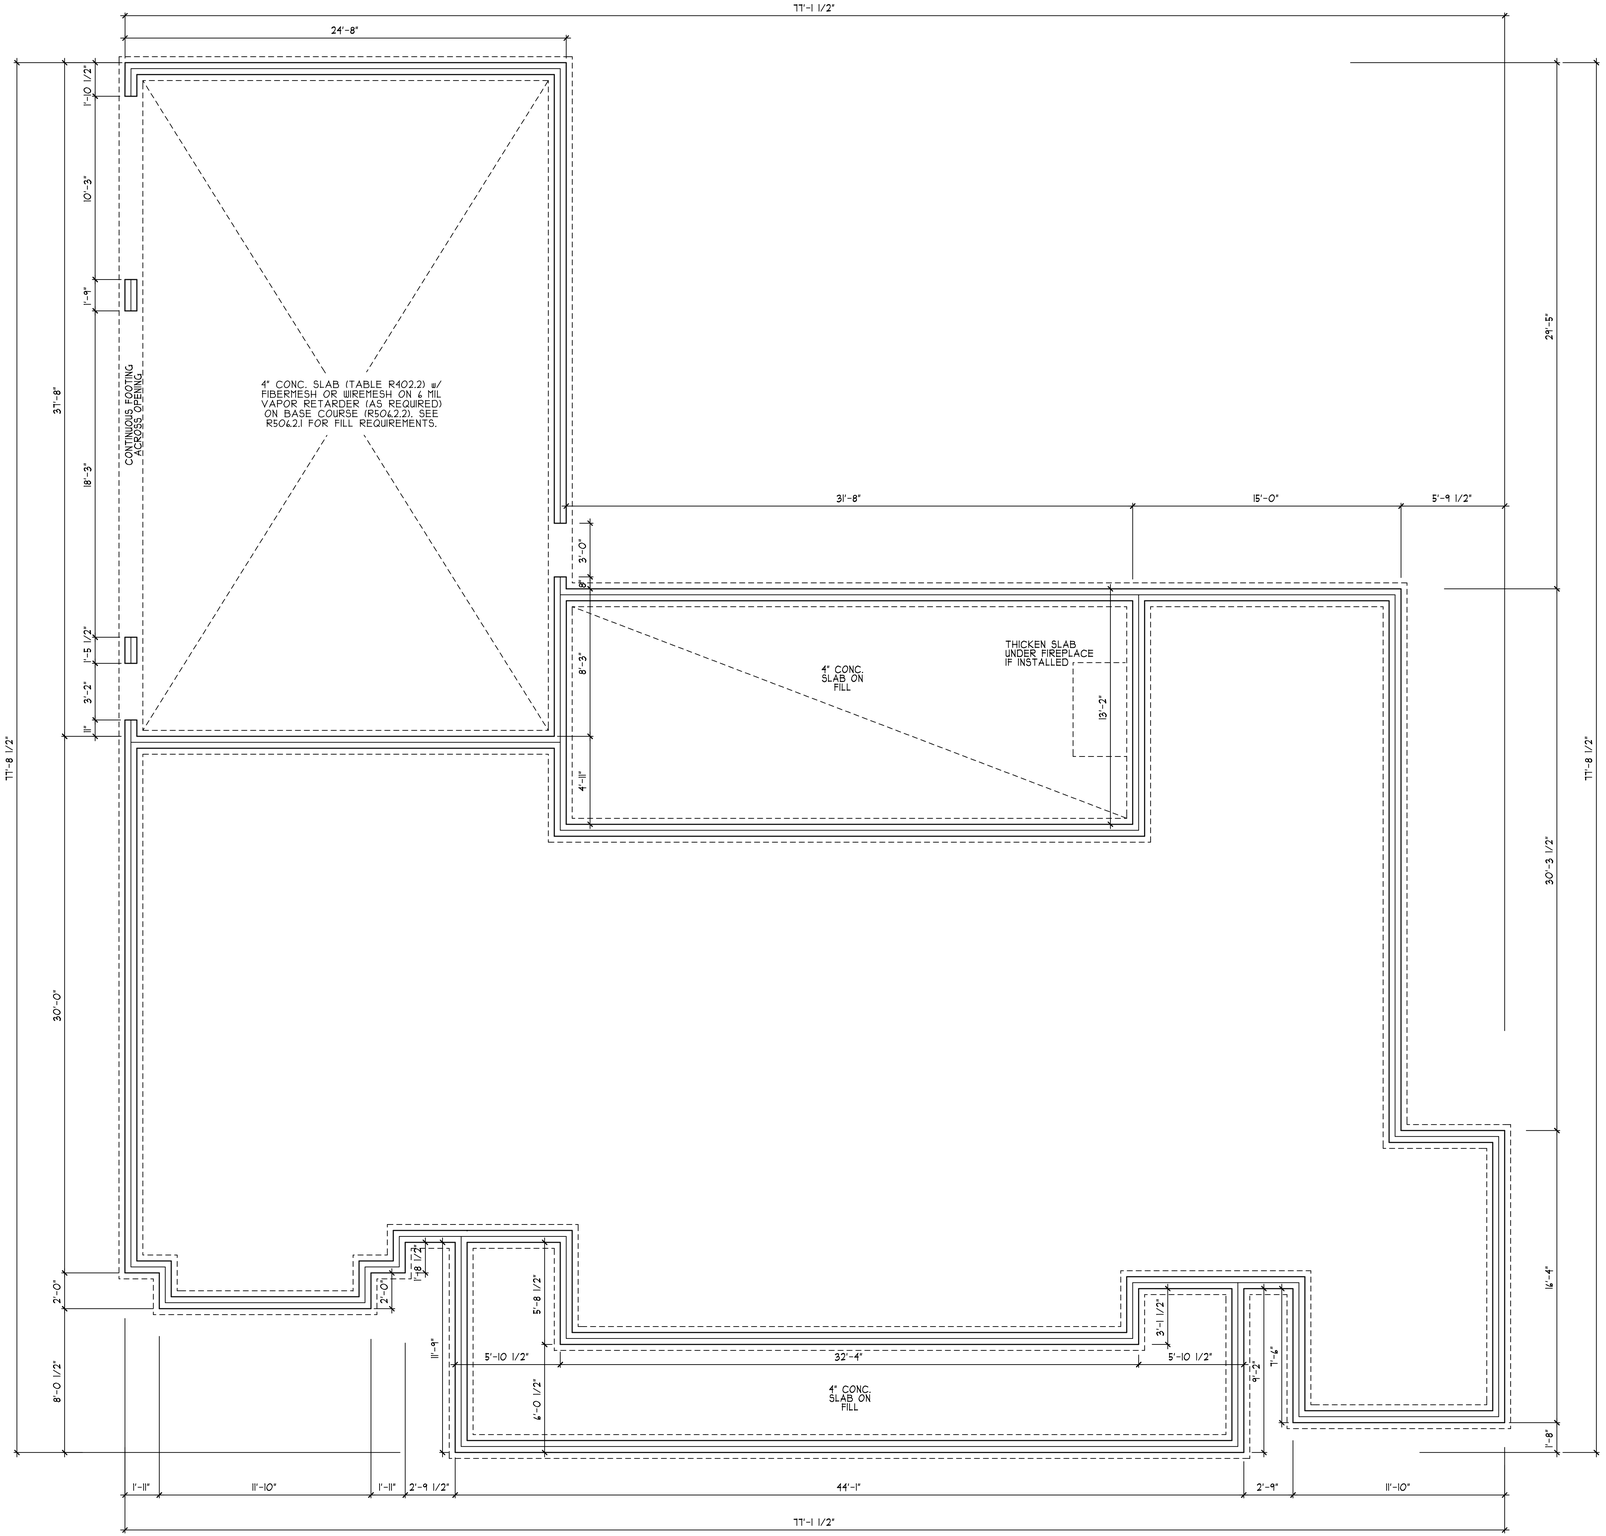

STEM WALL SLAB
FOUNDATION PLAN

SCALE 1/4" = 1'-0"

THE BLACK CREEK

STAND SURE HOMES

HEATED FOOTAGE:

SEE PLAN

SQUARE FOOTAGE:

FIRST FLOOR	=
SECOND FLOOR	=
UNF STORAGE	=
GARAGE	=

DESIGNED BY:

HEATHER or JOHNATHAN HALL
165 HEATHERSTONE CT
BENSON NC 27504
(919) 207-1403

H SQUARED HOME DESIGN, INC.

THIS PLAN HAS BEEN DRAWN IN ACCORDANCE WITH NORTH CAROLINA STATE RESIDENTIAL BUILDING CODES 2018 EDITION.

ANY DEVIATION OF THIS PLAN, DIMENSIONS OR OTHERWISE, H SQUARED HOME DESIGN, INC. IS NOT LIABLE.

This plan is to be built by the homeowner or builder as cited in this title block only. Not released for multiple builds.

DATE:
09/03/21

1 STORY

FILE:
084021