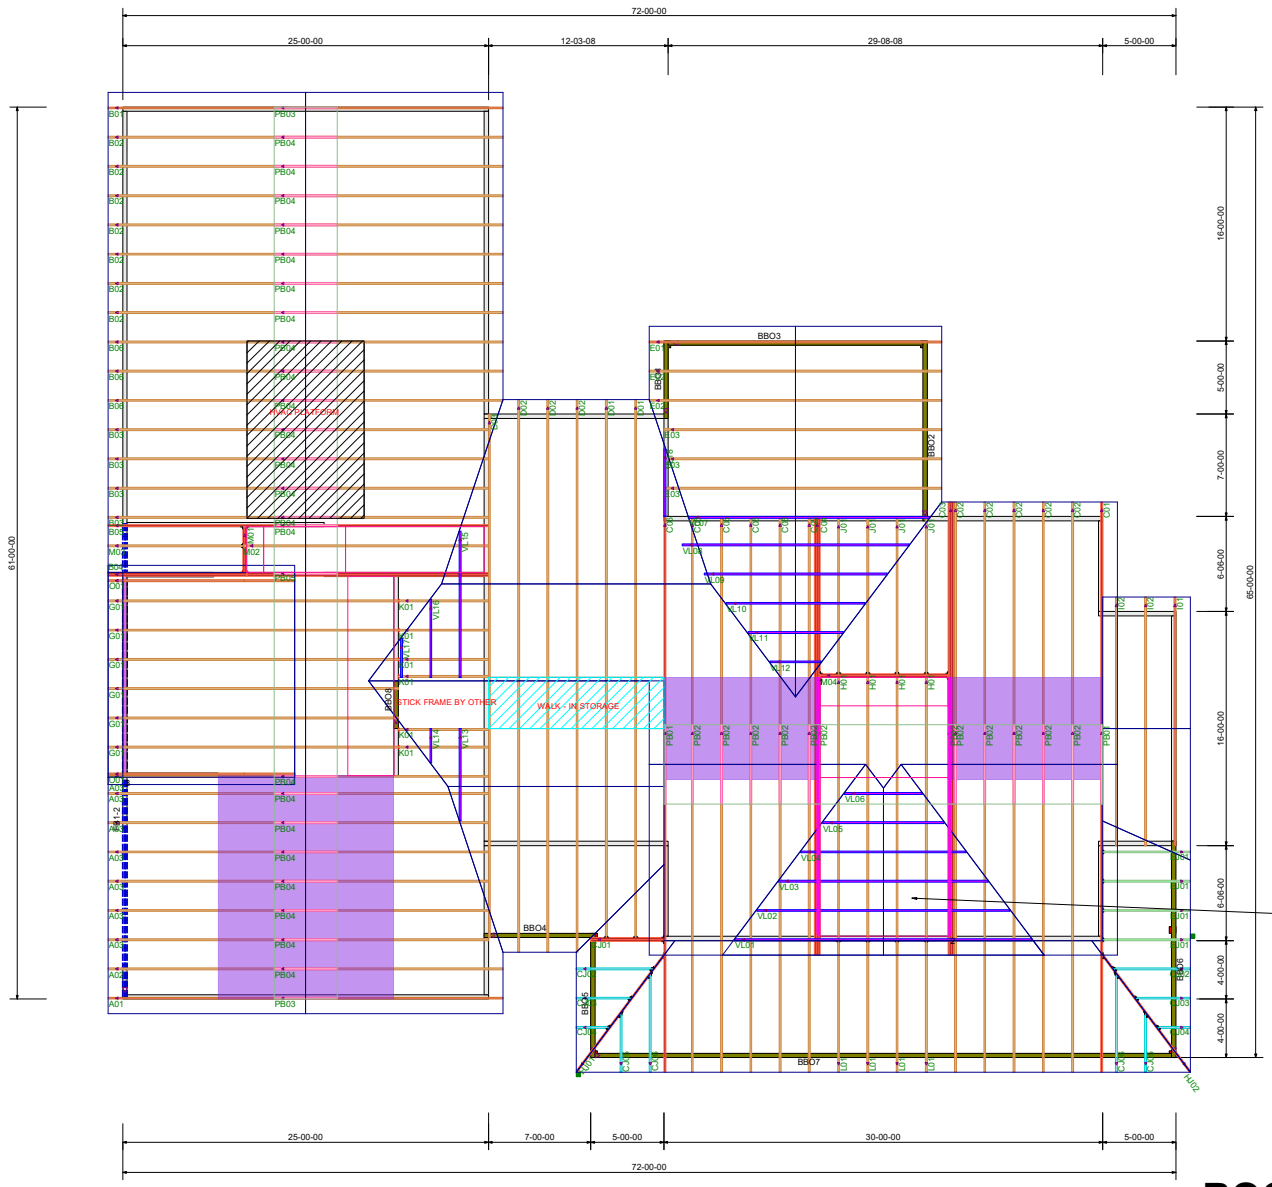

Products						
PlotID	Length	Product	Plies	Net Qty	Fab Type	
RS1-2	34-00-08	2.0 Ripsaw DF LVL 1-3/4 x 11-7/8	2	2	FP	

Truss Connector Total List		
Manuf	Product	Qty
USP	JUS26	2
USP	MSH26	5
USP	MSHA26L	1
USP	One RT19A	6
USP	One RT7A	110
USP	THD26	2
USP	THDH26-2	4

! ASSUMED VAULT 8/12 TO MATCH WITH CEILING OF BONUS ROOM. PLEASE ADVISE.

ROOF TRUSS FRAMING

DRAWING SCALE : 1/4" = 1'

Kempsville Building Materials
A Division of the Carter Lumber Company

MICHEAL SHEAN
TART
ROOF TRUSS PLACEMENT PLAN

REVISIONS	
DATE	BY
3-23-21	PG

PROJECT NUMBER
21030031
SHEET NUMBER
1 / 1