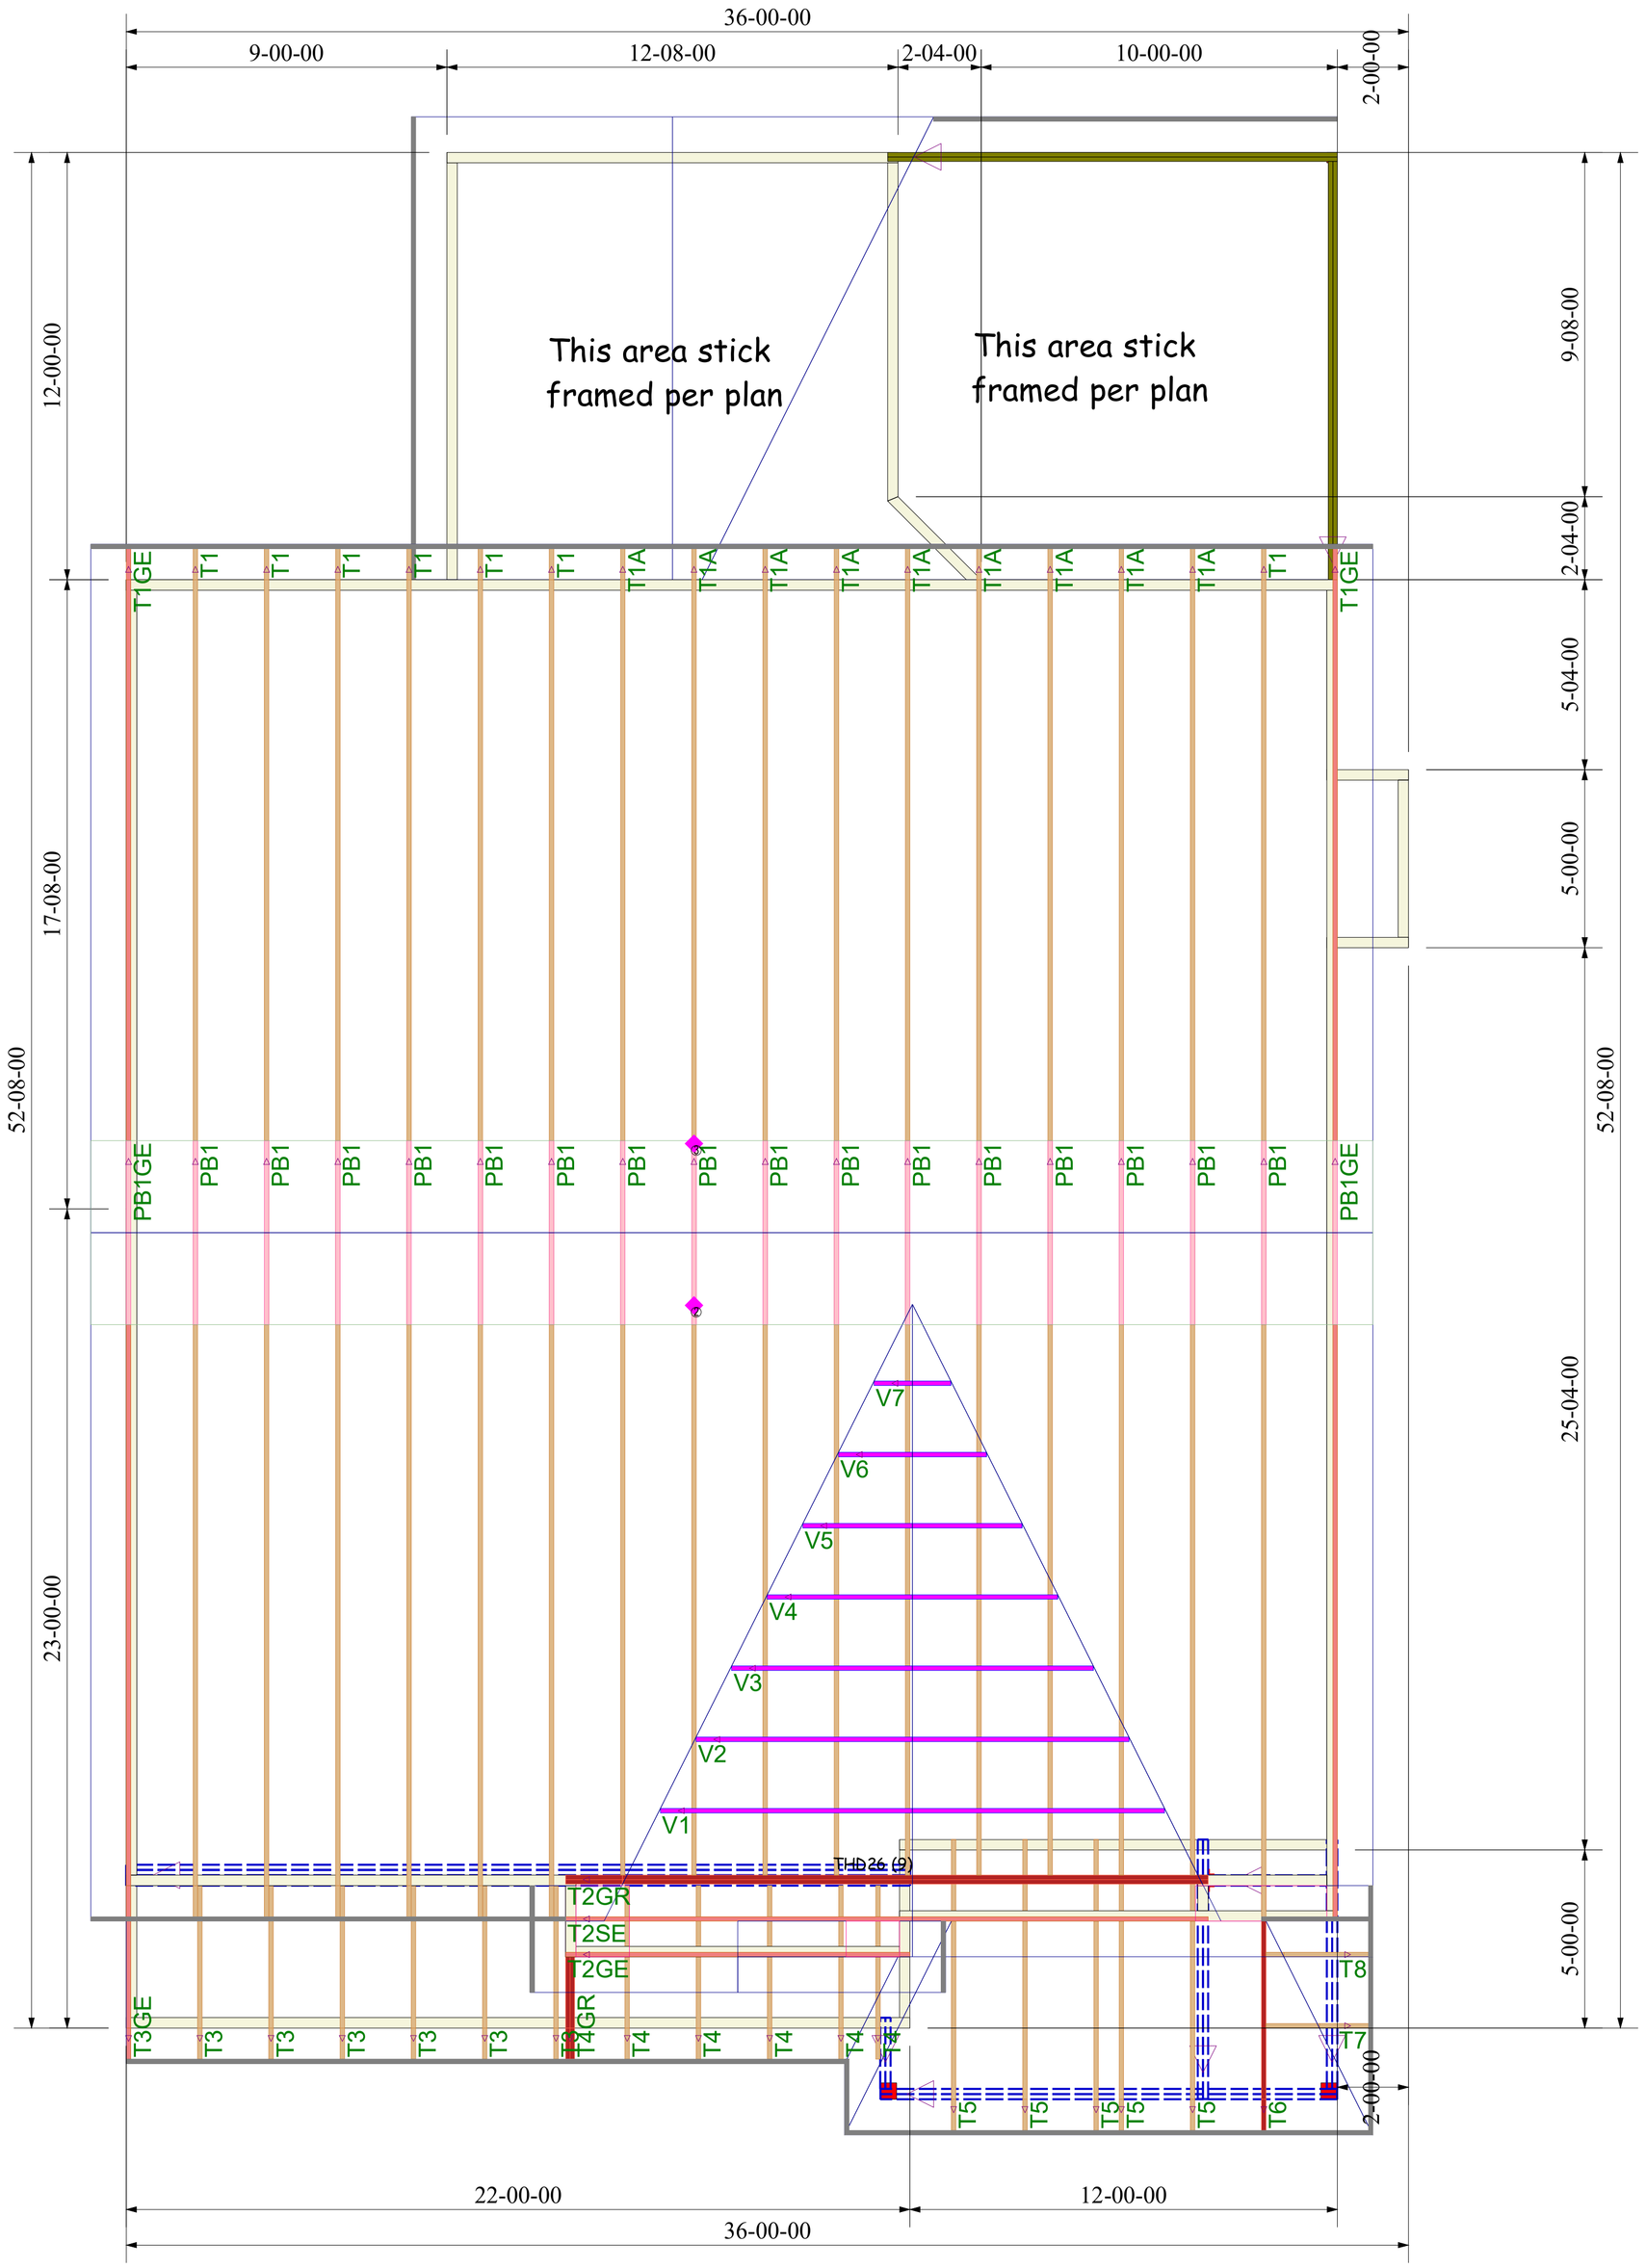

Other items (Roof):
THD26 (9)
LUGT2 (3)
RT7A (52)

ROOF TRUSS FRAMING

DRAWING SCALE : NTS

Kempsville Building Materials
A Division of the Carter Lumber Company

Capitol City Homes
207 Crossing at AC/Kessler A
ROOF TRUSS PLACEMENT PLAN

REVISIONS	
DATE	BY

PROJECT NUMBER
21070085

SHEET NUMBER
1 / 1