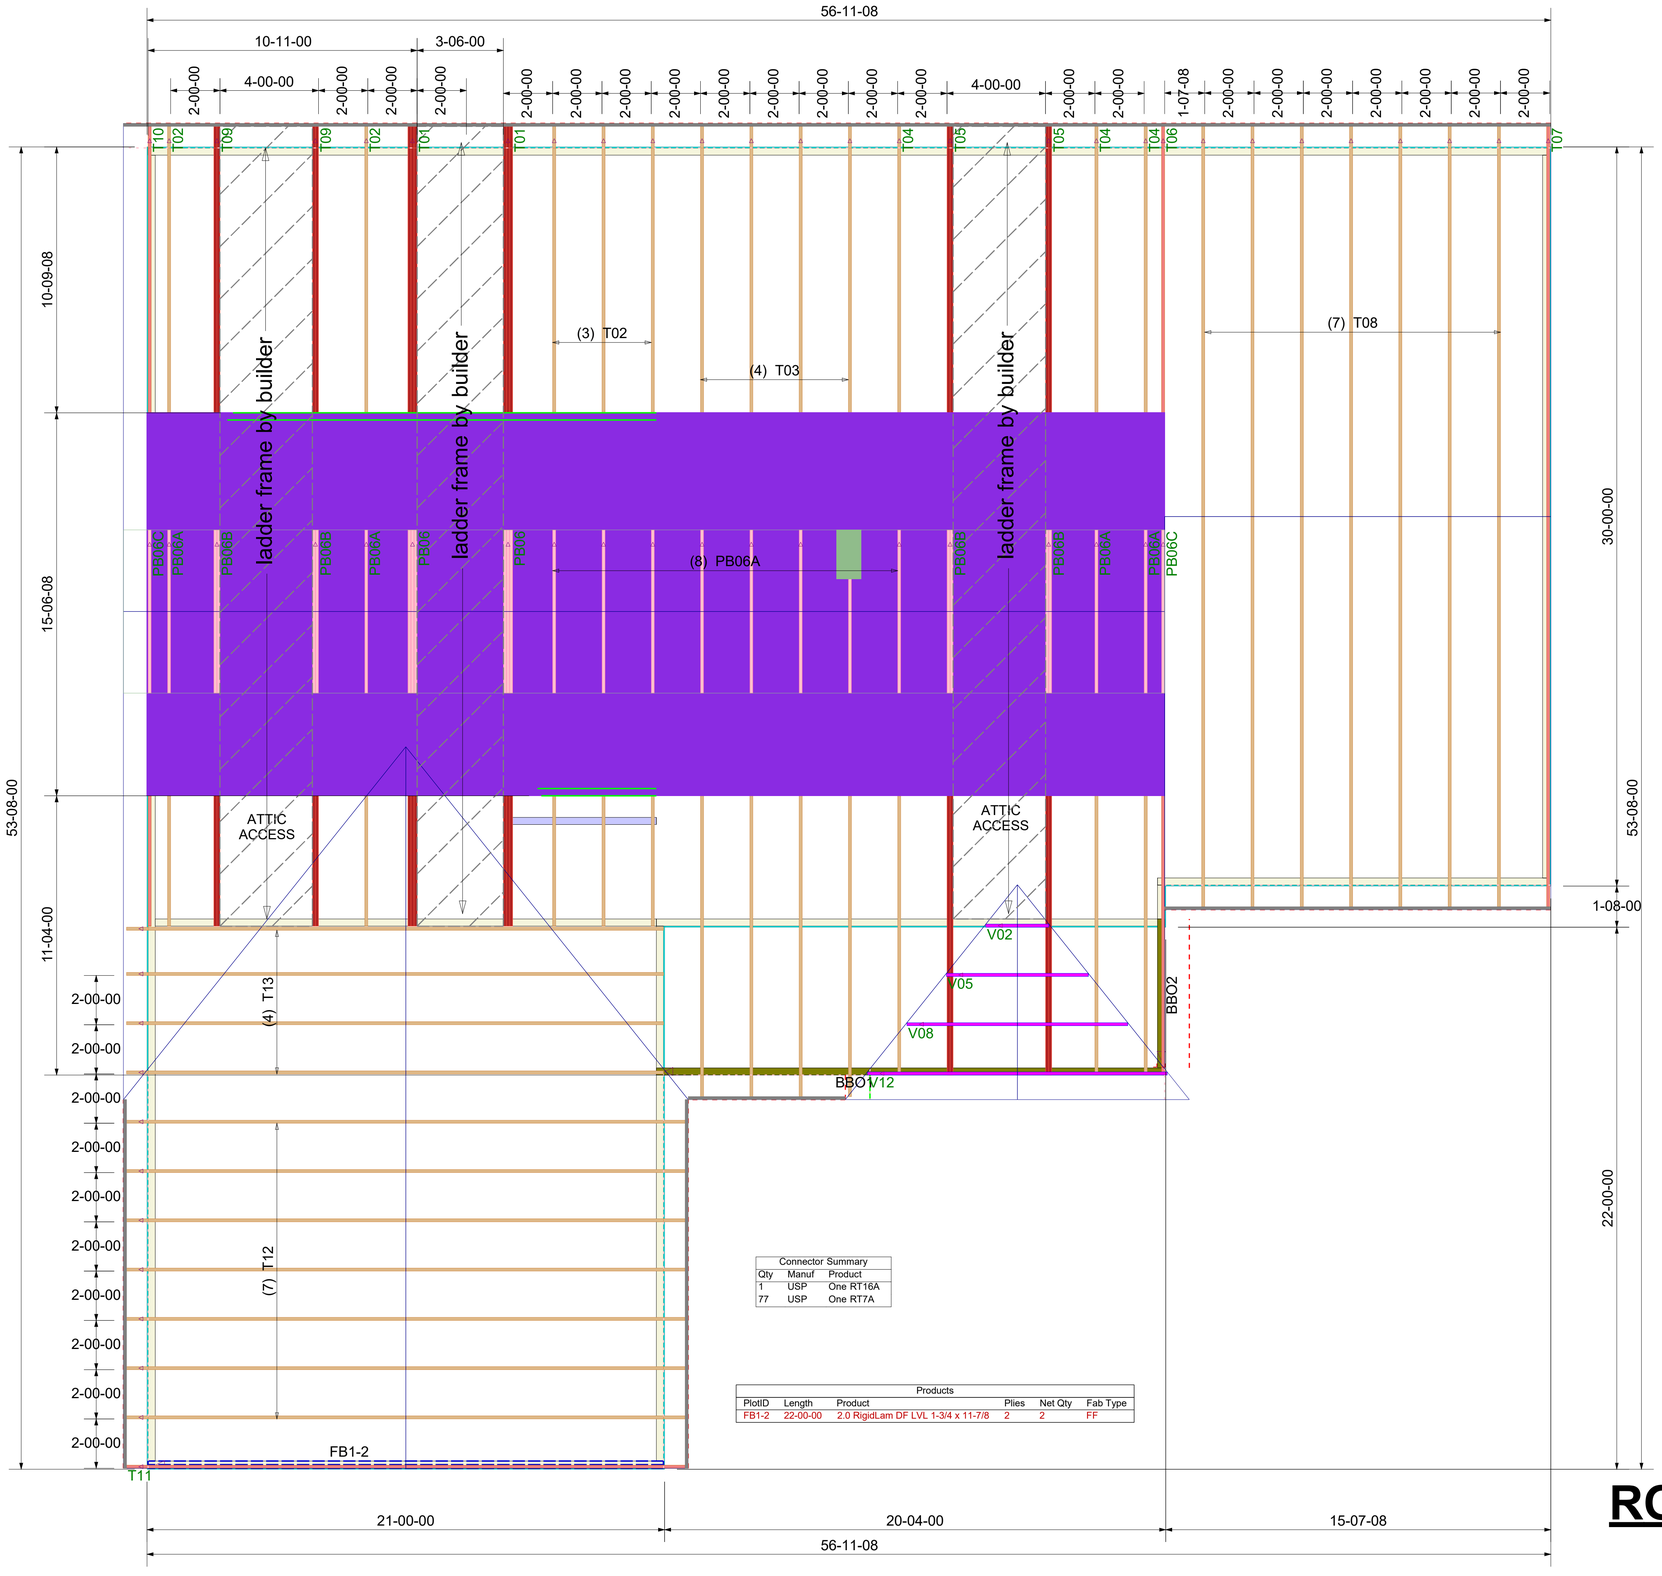

Connector Summary		
Qty	Manuf	Product
1	USP	One RT16A
77	USP	One RT7A

Products					
PlotID	Length	Product	Plies	Net Qty	Fab Type
FB1-2	22-00-00	2.0 RigidLam DF LVL 1-3/4 x 11-7/8	2	2	FF

ROOF TRUSS FRAMING

DRAWING SCALE : NTS

Kempsville Building Materials
A Division of the Carter Lumber Company

LAMCO

MCNEIL PLAN

ROOF TRUSS PLACEMENT PLAN

REVISIONS	
DATE	BY
5-23-18	LEE ATKINS

PROJECT NUMBER
21020034F

SHEET NUMBER
1 / 1