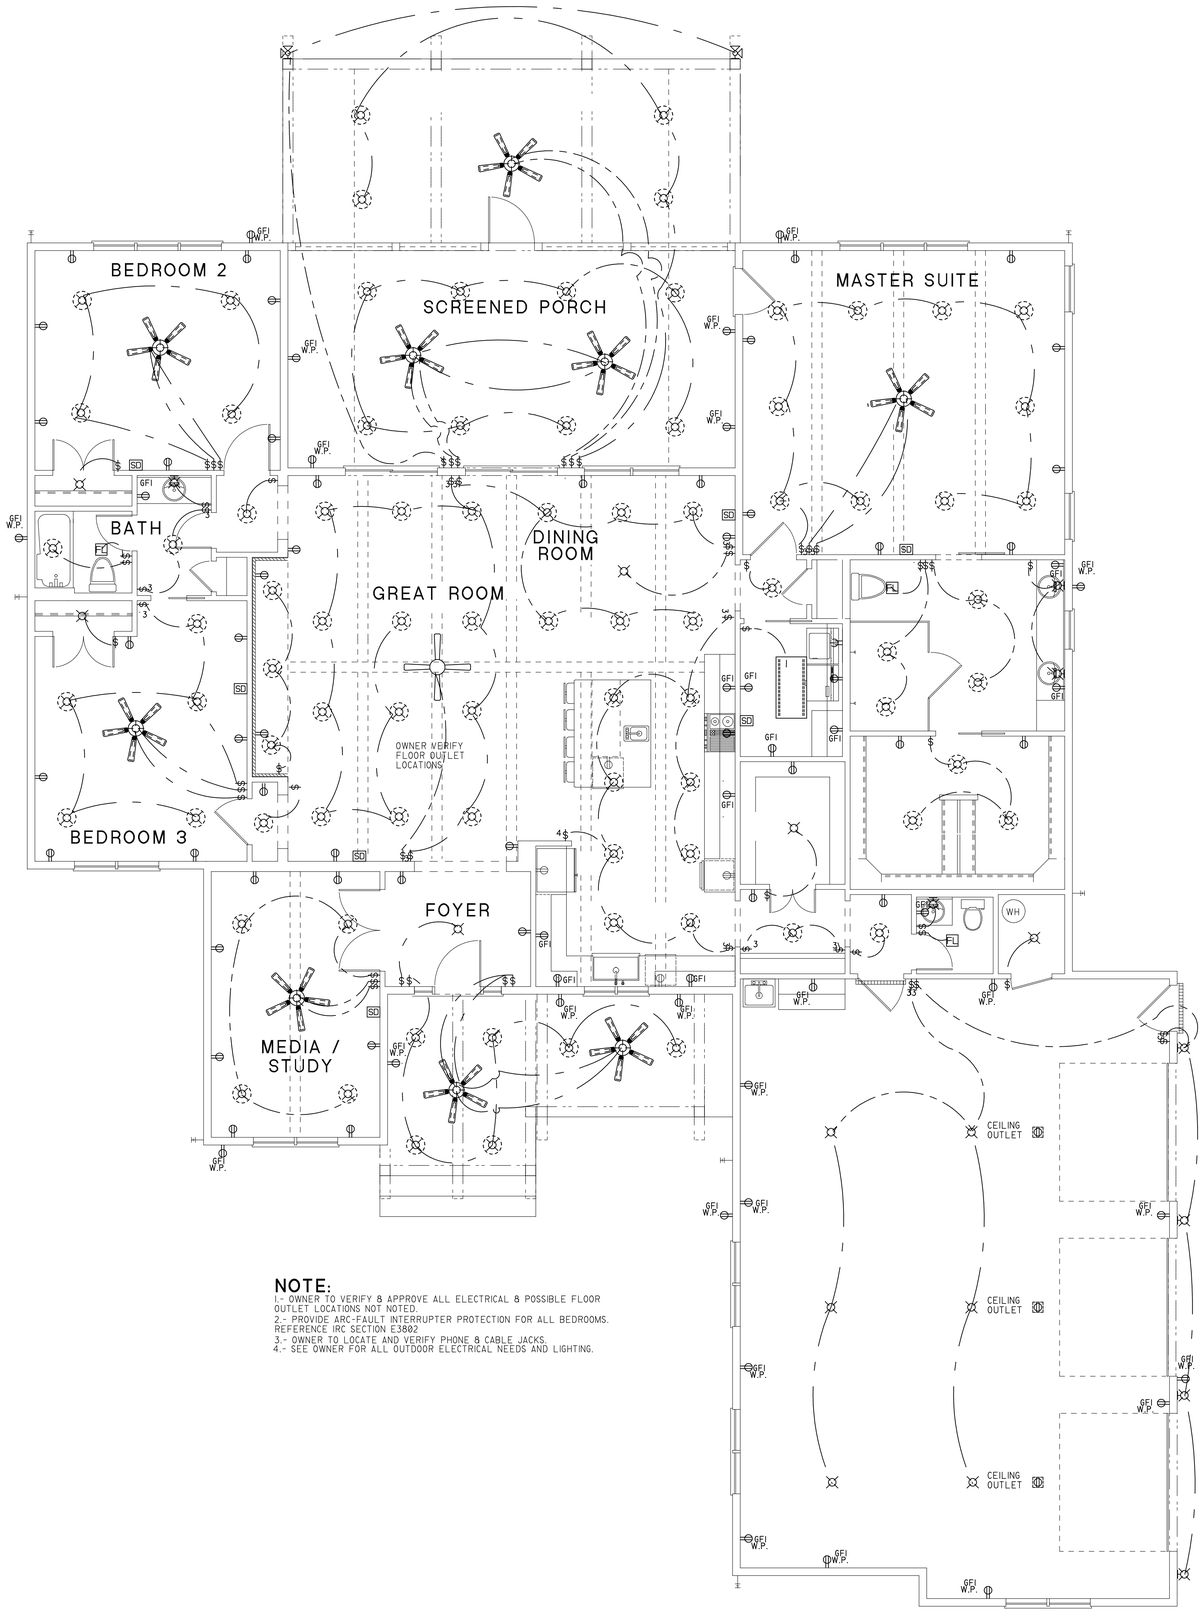

NOTE:

1.- OWNER TO VERIFY & APPROVE ALL ELECTRICAL & POSSIBLE FLOOR OUTLET LOCATIONS NOT NOTED.
2.- PROVIDE ARC-FAULT INTERRUPTER PROTECTION FOR ALL BEDROOMS. REFERENCE IRC SECTION E3802
3.- OWNER TO LOCATE AND VERIFY PHONE & CABLE JACKS.
4.- SEE OWNER FOR ALL OUTDOOR ELECTRICAL NEEDS AND LIGHTING.

ELECTRICAL LEGEND

SYMBOL	DESCRIPTION
Ⓕ	EXHAUST FAN
	CEILING FAN
	CEILING FAN W/ LIGHT
FL	EXHAUST FAN W/ LIGHT
HLV	HEAT, LIGHT AND VENT
	LIGHT
	4' FLORESCENT LIGHT
	2' X 4' FLORESCENT LIGHT
	6" RECESSED CAN LIGHT
	3" RECESSED CAN LIGHT
	FLOOD LIGHT
	WALL MOUNTED LIGHT
	ELECTRICAL OUTLET
	220V ELECTRICAL OUTLET
	CEILING MOUNTED OUTLET
	FLOOR MOUNTED OUTLET
	HIDDEN OUTLET
	SWITCHED OUTLET
	BREAKER BOX
	PHONE
SD	SMOKE DETECTOR
$	SWITCH
	STACKED SWITCHES
3	THREE WAY
4	FOUR WAY
GFI	GROUND FAULT INTERRUPTER
W.P.	WATERPROOF
	ELECTRICAL WIRE
	CABLE TV
	TRACK LIGHTING

© 2022 NELSON DESIGN GROUP, LLC.
Reproduction of these plans, in any form, without the written consent of the Designer, is prohibited.

ELECTRICAL PLAN / NOTES

The Gallaher Home

CAD DESIGNED

NOTICE DUTY OF COOPERATION
Nelson Design Group LLC or Michael E. Nelson assumes no liability for any ROME constructed from this data. Release of these plans constitutes further cooperation among the owner, his contractor and the designer in design and construction. Unknowns or discrepancies may exist in the data provided. Any omissions or discrepancies should be brought to the designer's attention immediately. Communication is imperfect and every contingency cannot be anticipated. Any ambiguity or discrepancy encountered during construction should be immediately brought to the designer's attention. Failure to cooperate by prompt notice to the designer will relieve the designer from responsibility for all consequences. Changes made from the plans without the consent of the designer are unauthorized and the responsibility for such changes rests with the owner and contractor. Dimensions should be verified before construction. The Designer, Architect, Contractor, or Structural Engineer should attempt to modify any portion of this design. Any omissions or conflicts between various elements and dimensions shall be brought to the attention of the designer for all dimensions and conditions on the job. This office must be notified of any variations from the dimensions and conditions shown by these drawings. Shop drawings must be submitted to this office for approval before proceeding with fabrication.

REVISIONS	BY
	30x42

Nelson Design Group LLC
RESIDENTIAL PLANNERS - DESIGNERS
NATIONALLY PUBLISHED
Member AIBD • CPBD
http://www.nelsondesigngroup.com
864-594-2423
520 STADIUM BLVD.
SUITE A
JOHNSON CITY, TN 37604
870.935.1777
FAX: 935.1792

MICHAEL E. NELSON
P.B.D. Cert. No. AR-104

DATE	1-13-2022
SCALE	1/4" = 1'-0"
BUILDER	
JOB	MENC245-21
DRAWN BY	SMN