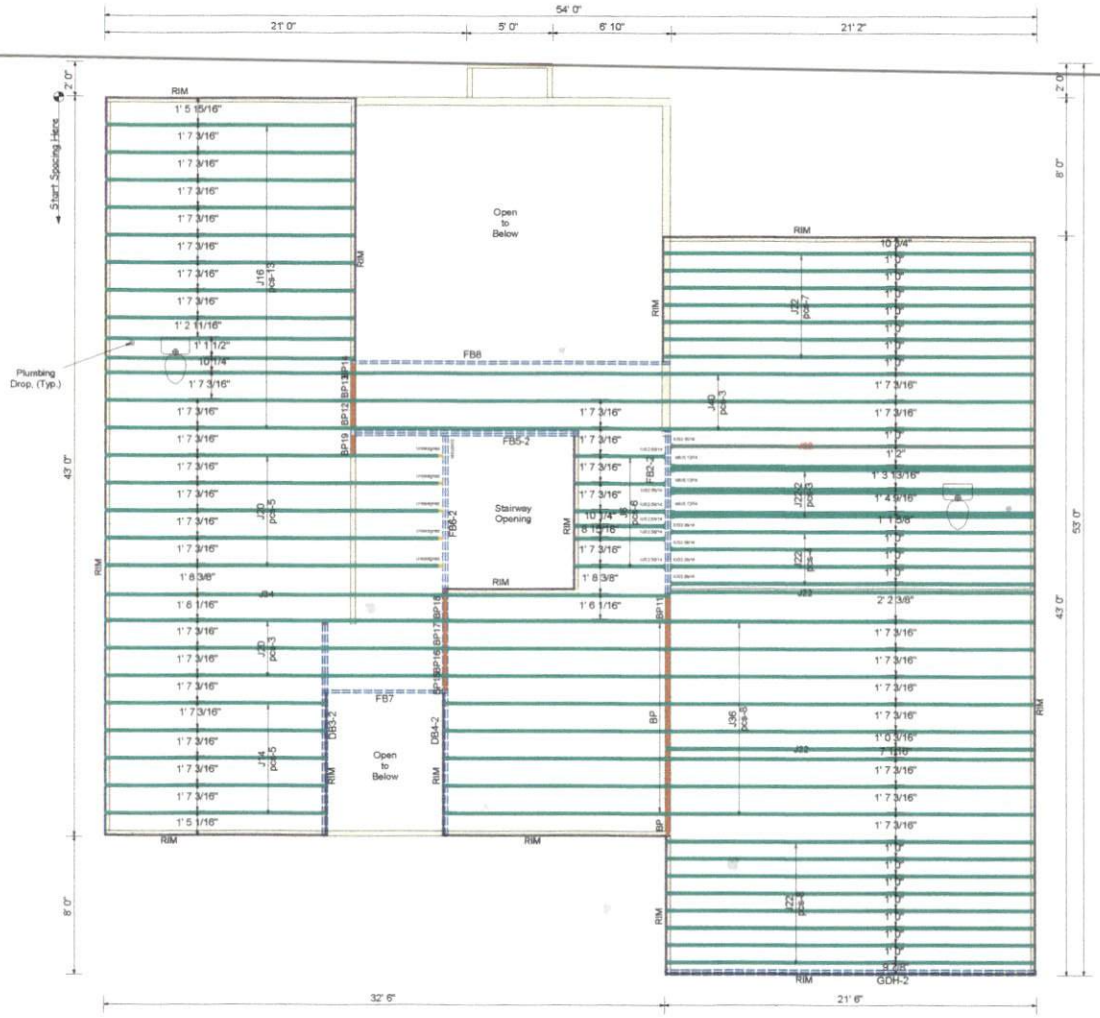

Connector Summary		
Qty	Manuf	Product
1		HHUS410
11		IUS2.56/14
3		MUS.12/14

Products					
ProdID	Length	Product	Plies	Net Qty	Fab Type
J40	40' 0"	14" PJI-40	1	3	MFD
J36	36' 0"	14" PJI-40	1	8	MFD
J34	34' 0"	14" PJI-40	1	1	MFD
J22	22' 0"	14" PJI-40	1	23	MFD
J22-2	22' 0"	14" PJI-40	2	6	MFD
J20	20' 0"	14" PJI-40	1	8	MFD
J18	18' 0"	14" PJI-40	1	13	MFD
J14	14' 0"	14" PJI-40	1	5	MFD
J6	6' 0"	14" PJI-40	1	6	MFD
DBH-2	22' 0"	2.0 RigidLam DF LVL 1-3/4 x 11-7/8	2	2	FF
DBH-2	18' 0"	2.0 RigidLam DF LVL 1-3/4 x 11-7/8	2	2	FF
DB3-2	14' 0"	2.0 RigidLam DF LVL 1-3/4 x 11-7/8	2	2	FF
FB5	20' 0"	2.0 RigidLam DF LVL 1-3/4 x 14	2	1	FF
FB3-2	14' 0"	2.0 RigidLam DF LVL 1-3/4 x 14	2	2	FF
FB2-2	10' 0"	2.0 RigidLam DF LVL 1-3/4 x 14	2	2	FF
FB6-2	10' 0"	2.0 RigidLam DF LVL 1-3/4 x 14	2	1	FF
FB7	8' 0"	2.0 RigidLam DF LVL 1-3/4 x 14	1	1	FF
RIM	12' 0"	1 1/8" x 14" APA Rim Board	2C	1	FF
BP	2' 0"	14" PJI-40	1	9	FF
BP11	2' 0"	14" PJI-40	1	1	FF
BP12	2' 0"	14" PJI-40	1	1	FF
BP13	2' 0"	14" PJI-40	1	1	FF
BP14	2' 0"	14" PJI-40	1	1	FF
BP15	2' 0"	14" PJI-40	1	1	FF
BP16	2' 0"	14" PJI-40	1	1	FF
BP17	2' 0"	14" PJI-40	1	1	FF
BP18	2' 0"	14" PJI-40	1	1	FF
BP19	2' 0"	14" PJI-40	1	1	FF

BLOCK SOLID UNDER ALL POST /POINT LOADS FROM ABOVE - TYPICAL AT ALL LOCATIONS

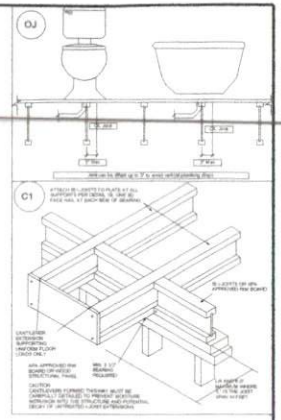

2nd Floor I-Joist

DRAWING SCALE : NTS

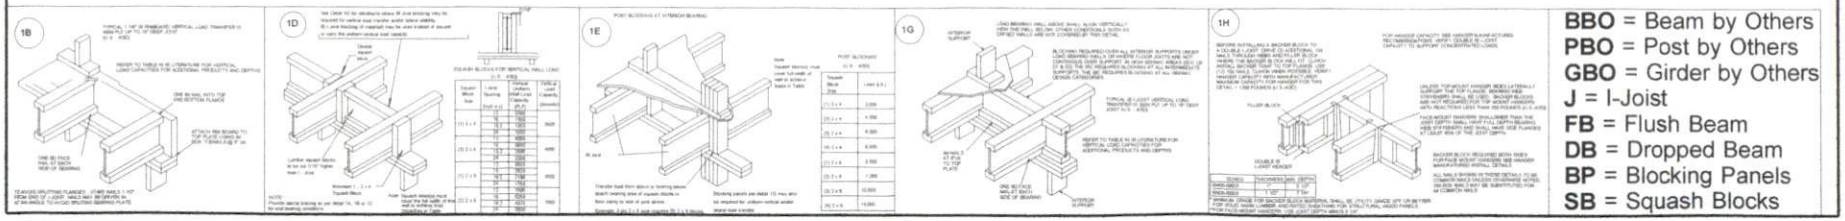

BBO = Beam by Others
PBO = Post by Others
GBO = Girder by Others
J = I-Joist
FB = Flush Beam
DB = Dropped Beam
BP = Blocking Panels
SB = Squash Blocks

Kempsville Building Materials
A Division of Eagle Supply & Lumber Company

Wicker Construction
3 Ponderosa (Stone Ridge)
2nd FLOOR I-JOIST PLACEMENT PLAN

REVISIONS	
DATE	BY
08.13.21	RKW

PROJECT NUMBER
21080055

SHEET NUMBER
1 / 1