BUILDER SHALL VERIFY ALL DIMENSIONS AND CONDITIONS AT TIME OF CONSTRUCTION.

ALL CONSTRUCTION SHALL CONFORM TO THE 2018 EDITION OF THE NC STATE BUILDING CODE.

CODES GOVERN OVER DRAWINGS.

DIMENSIONS GOVERN OVER SCALE.

VERIFY ALL MECHANICAL REQUIREMENTS BEFORE FRAMING.

VUNCANNON DESIGNS DOES NOT ASSUME LIABILITY FOR ANY DEVIATION OF OR CONSTRUCTION METHODS OF THESE PLANS.

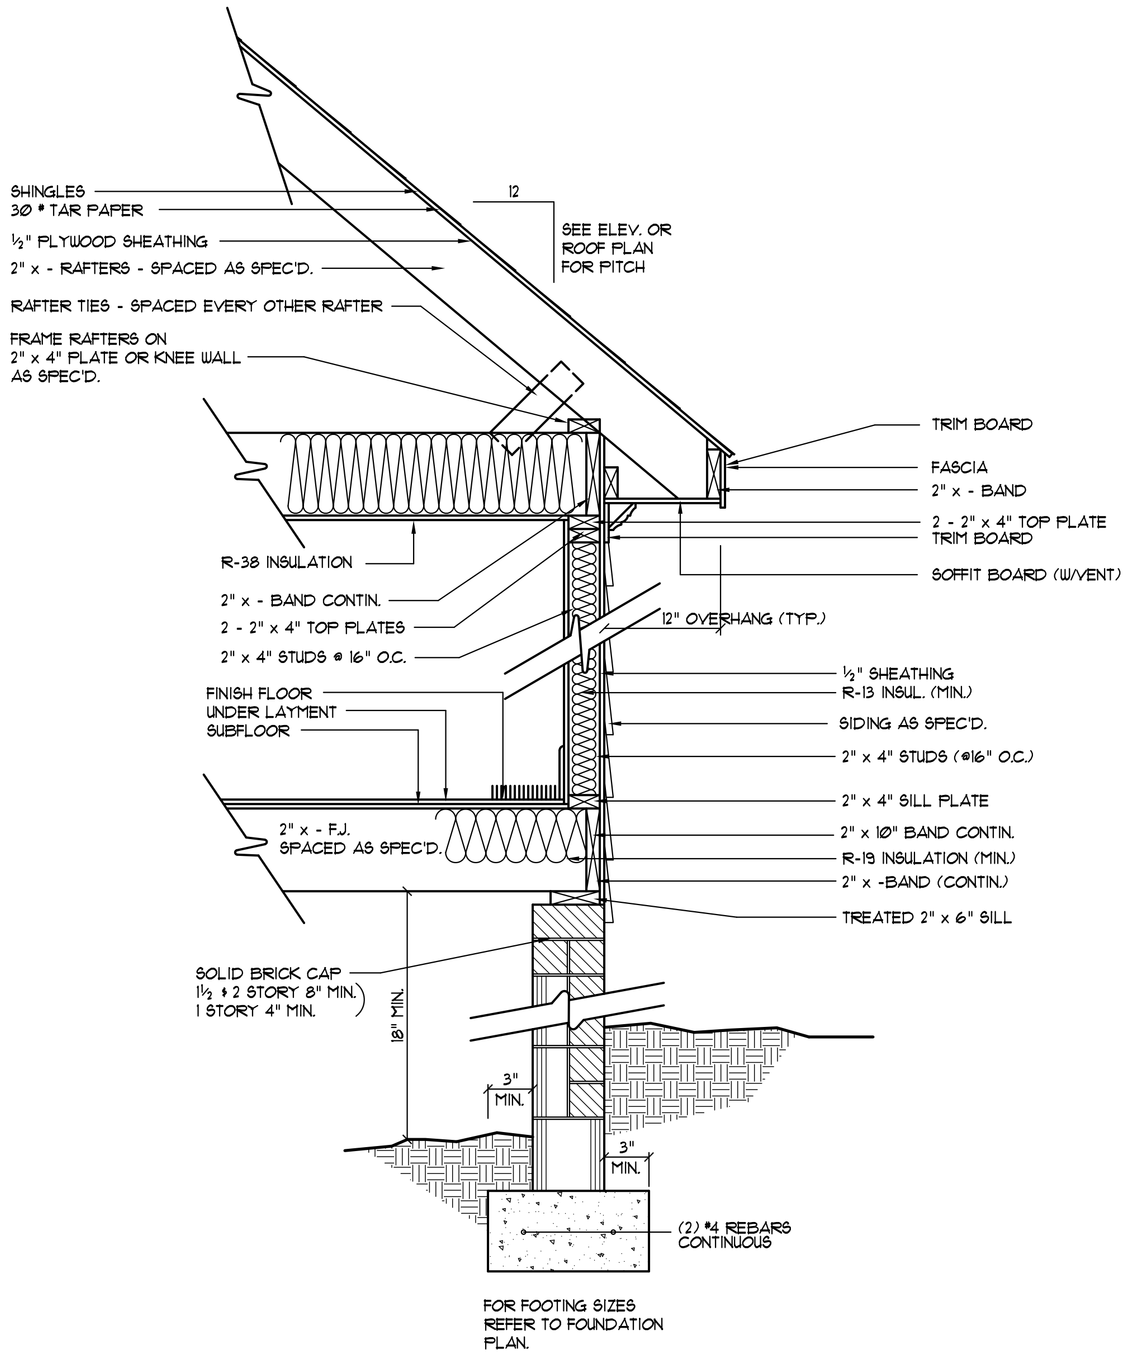

FOR FOOTING SIZES
REFER TO FOUNDATION
PLAN.

EXTERIOR WALL SECTION

SCALE: NTS

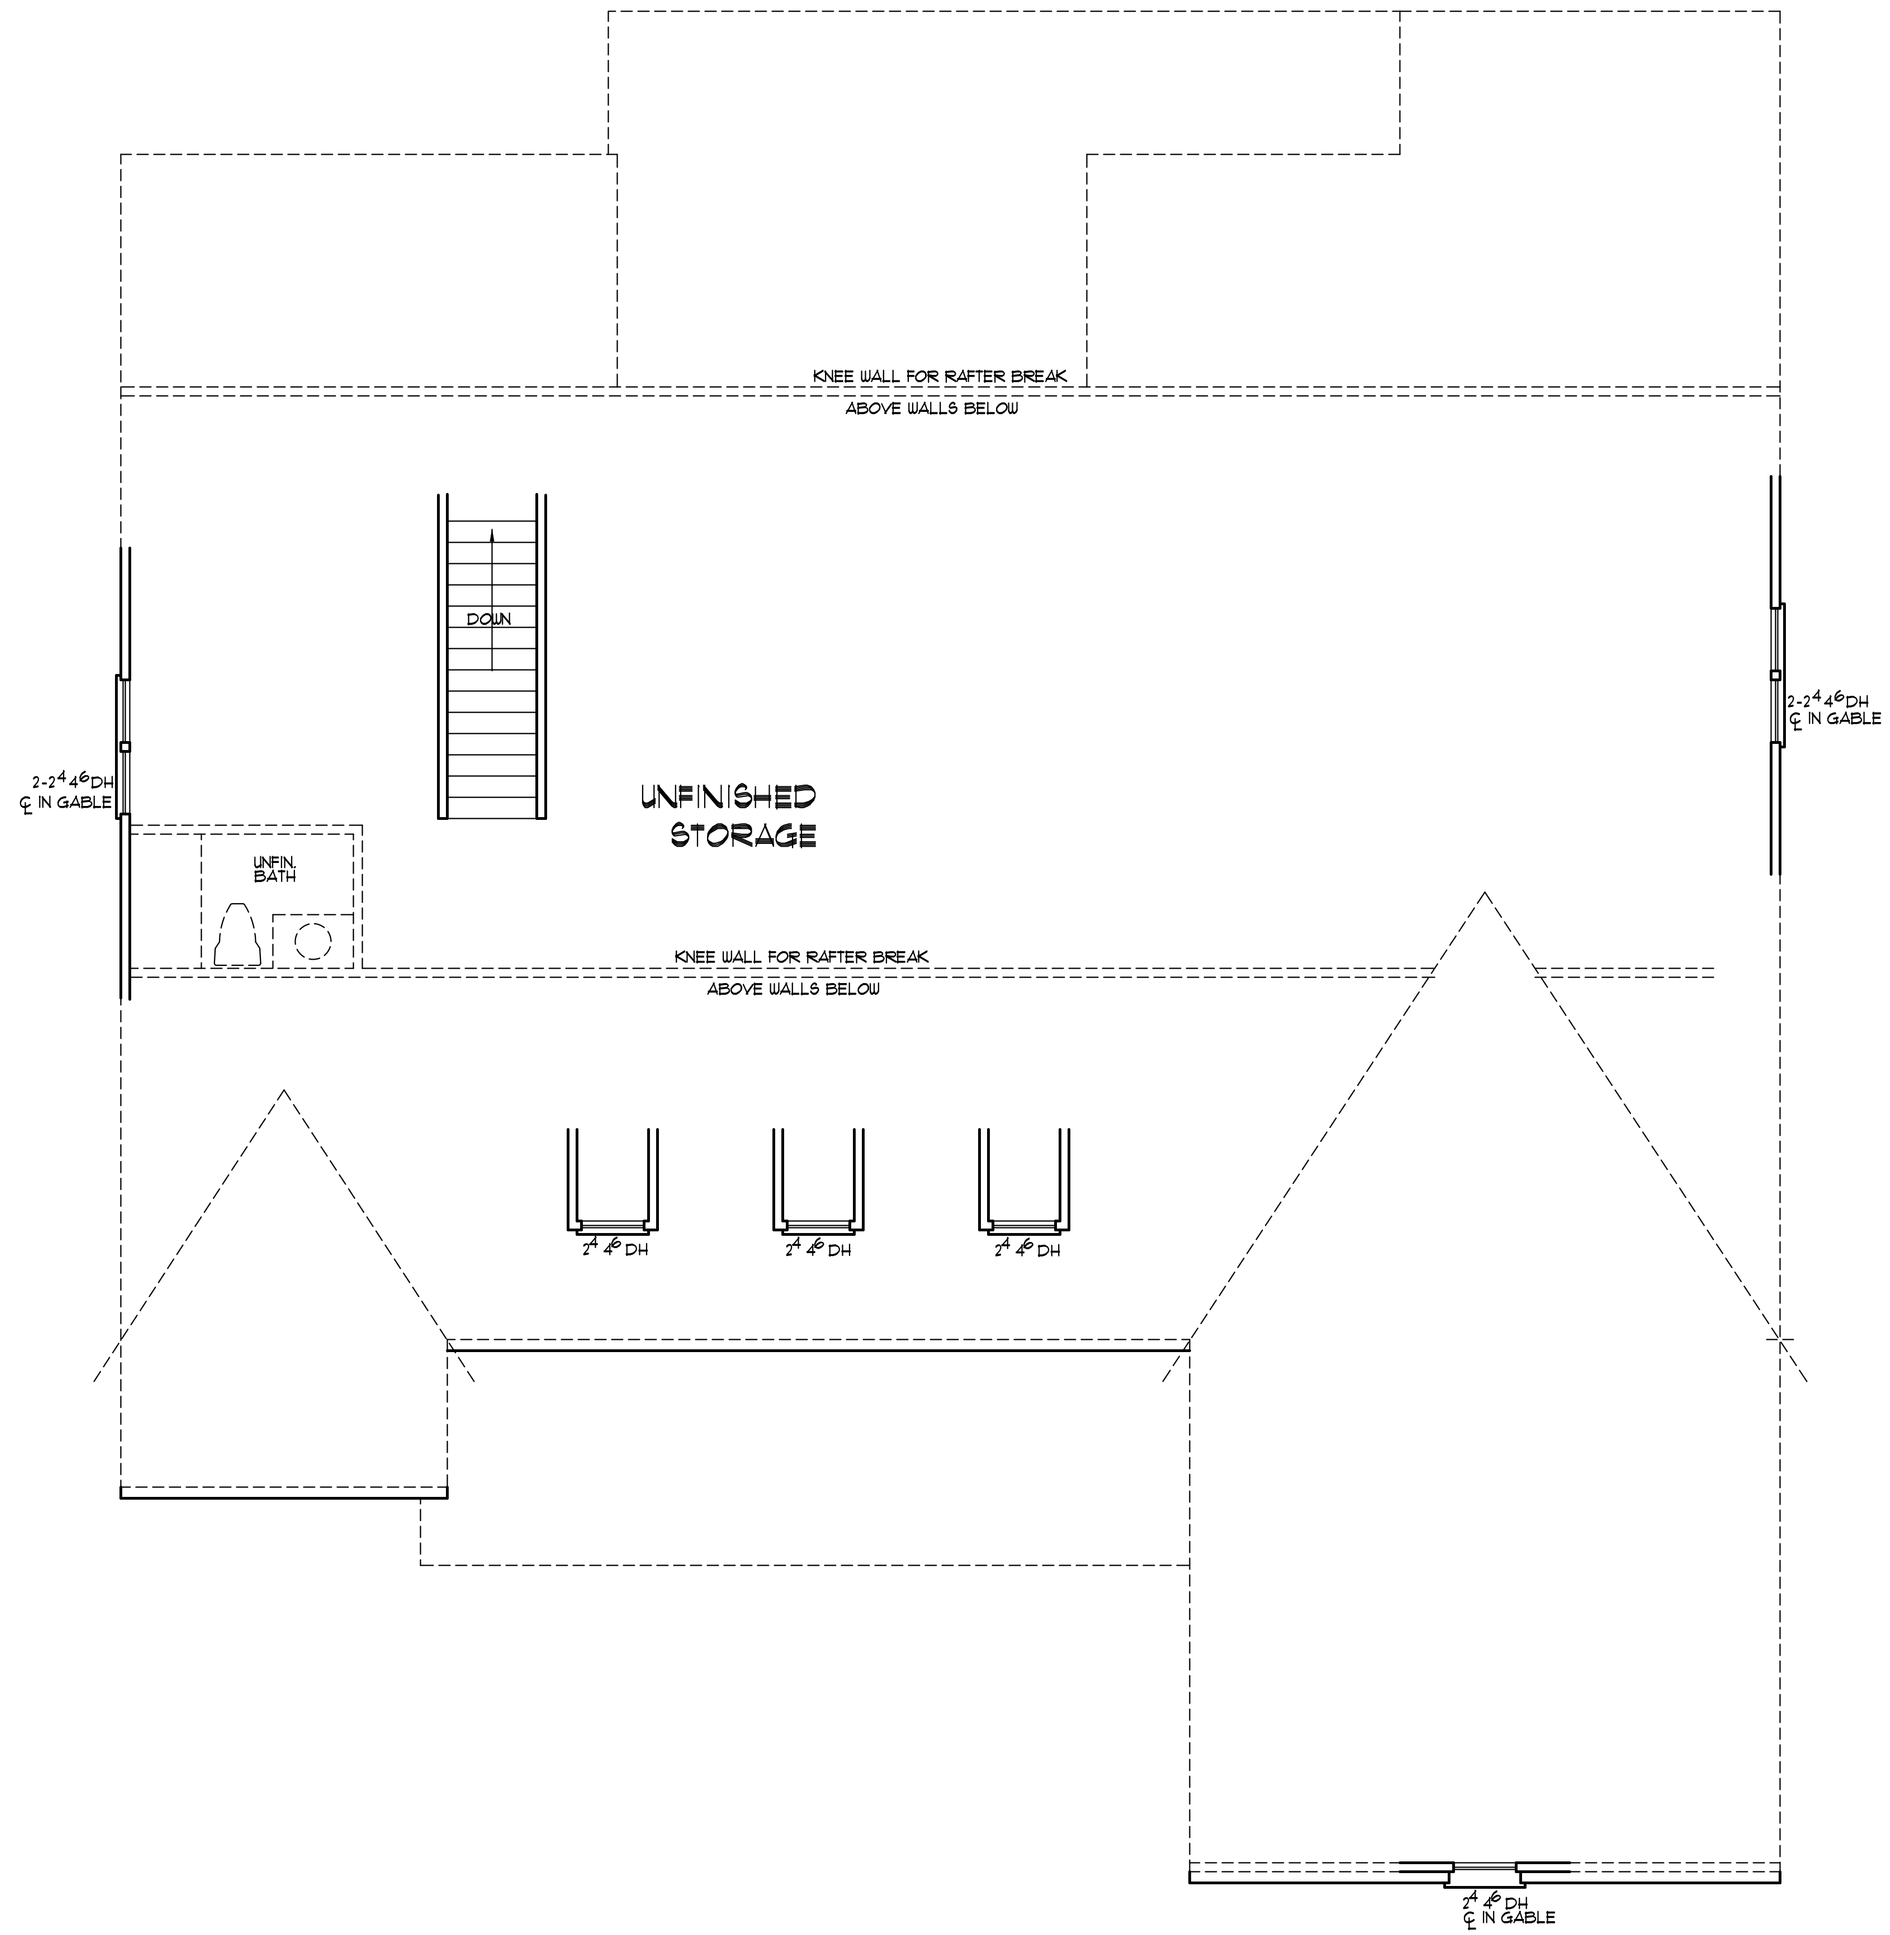

Jeff/Sharon Willis

VUNCANNON DESIGNS
CUSTOM HOME PLANS
FUQUAY-VARINA, NC - (919) 427-1374

DRAWN BY : WRV
CHK'D BY : WRV
DATE : 09/18/21
REVISIONS :

SHEET
A-4

Plan No. 2633-10