POST / FOOTING DETAIL

NTS

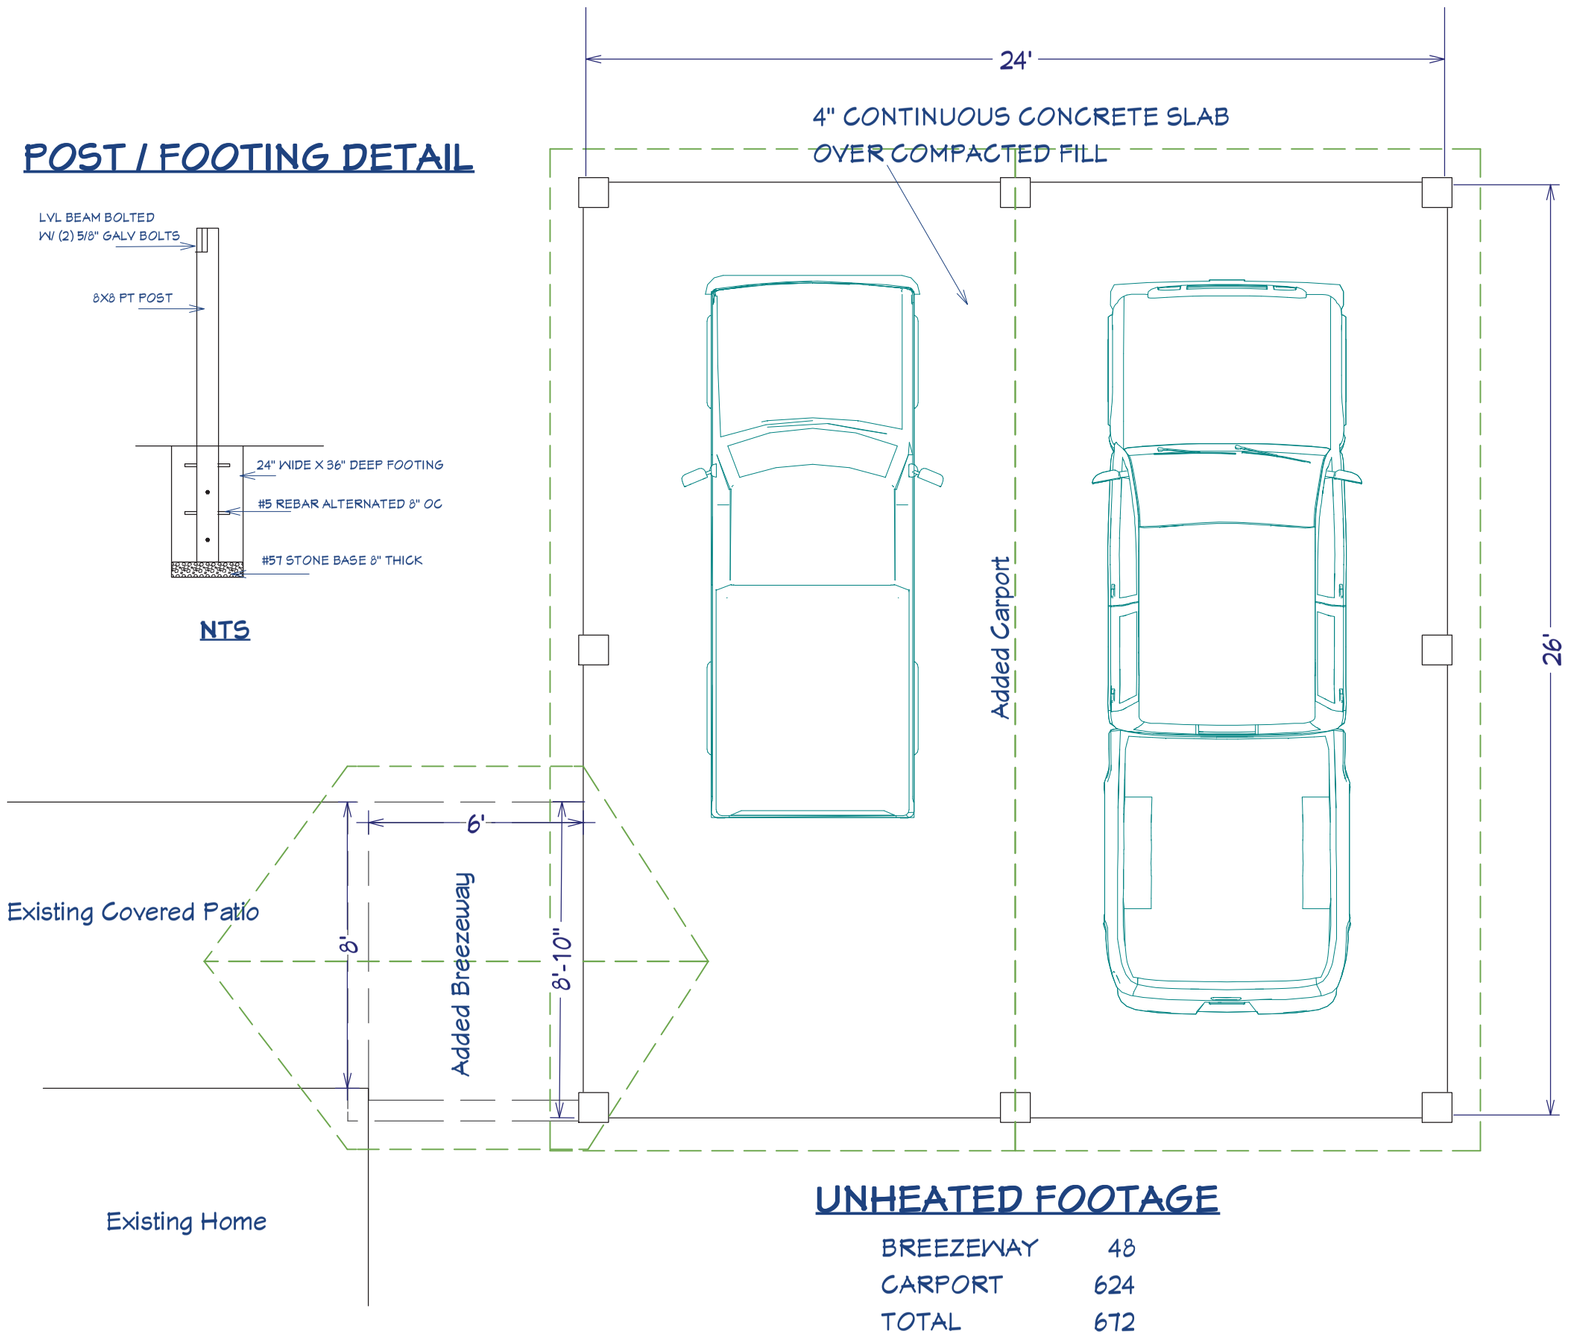

UNHEATED FOOTAGE

BREEZEWAY	48
CARPORT	624
TOTAL	672

1ST FLOOR PLAN

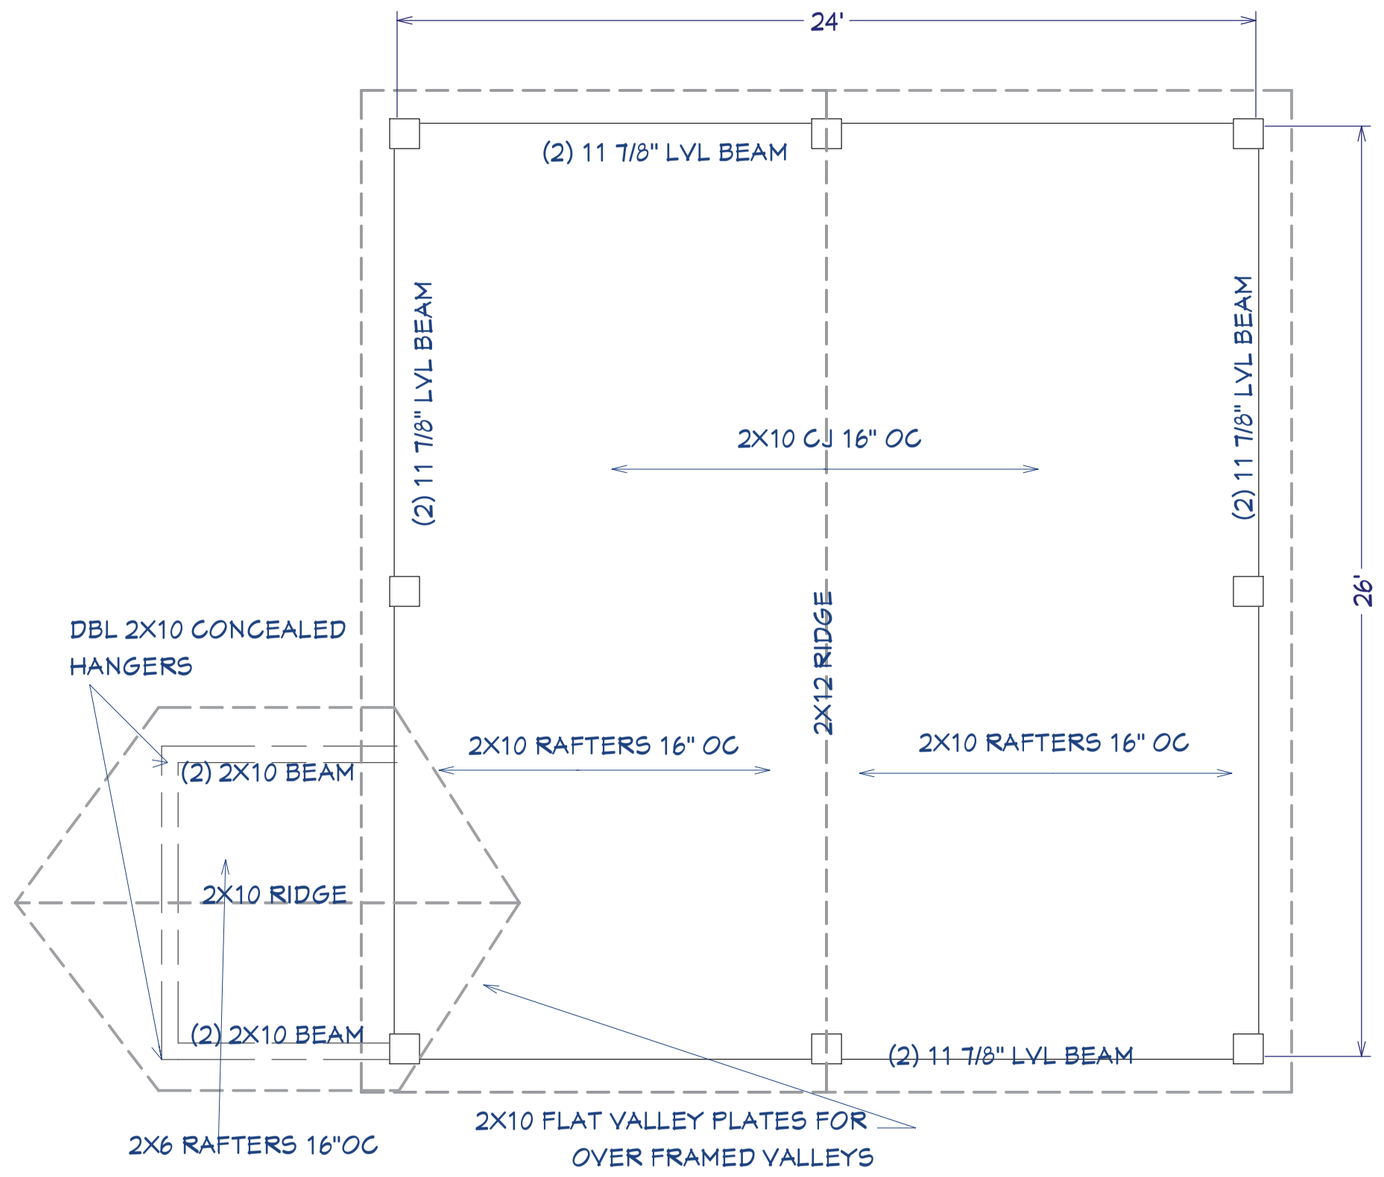

ROOF PLAN

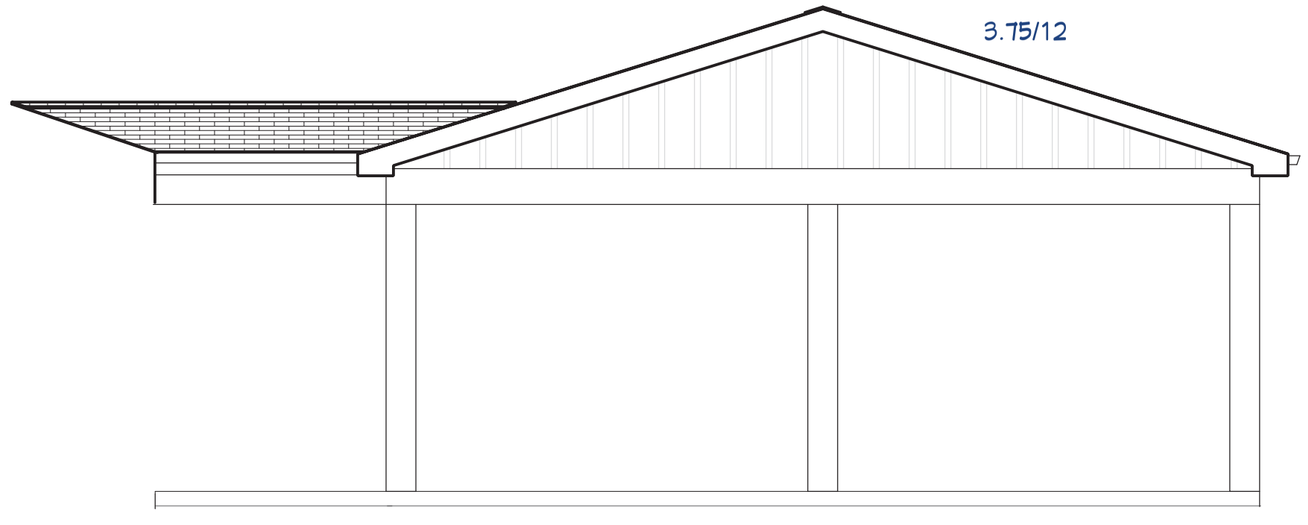

FRONT ELEVATION

NORTH CAROLINA PROFESSIONAL 032702 7-22-22 ENGINEER MARK E. JONES

WIMBERLY BUILDERS
BUILDING QUALITY & TRUST

SHEET TITLE: CARPORT ADDITION

PROJECT DESCRIPTION: HONEYCUTT RESIDENCE

DRAWINGS PROVIDED BY:
Tony R. Wimberly
(919) 669-7066
trwimberly@gmail.com

DATE: 7/7/2022

SCALE: 1/4" = 1'

SHEET: A-1