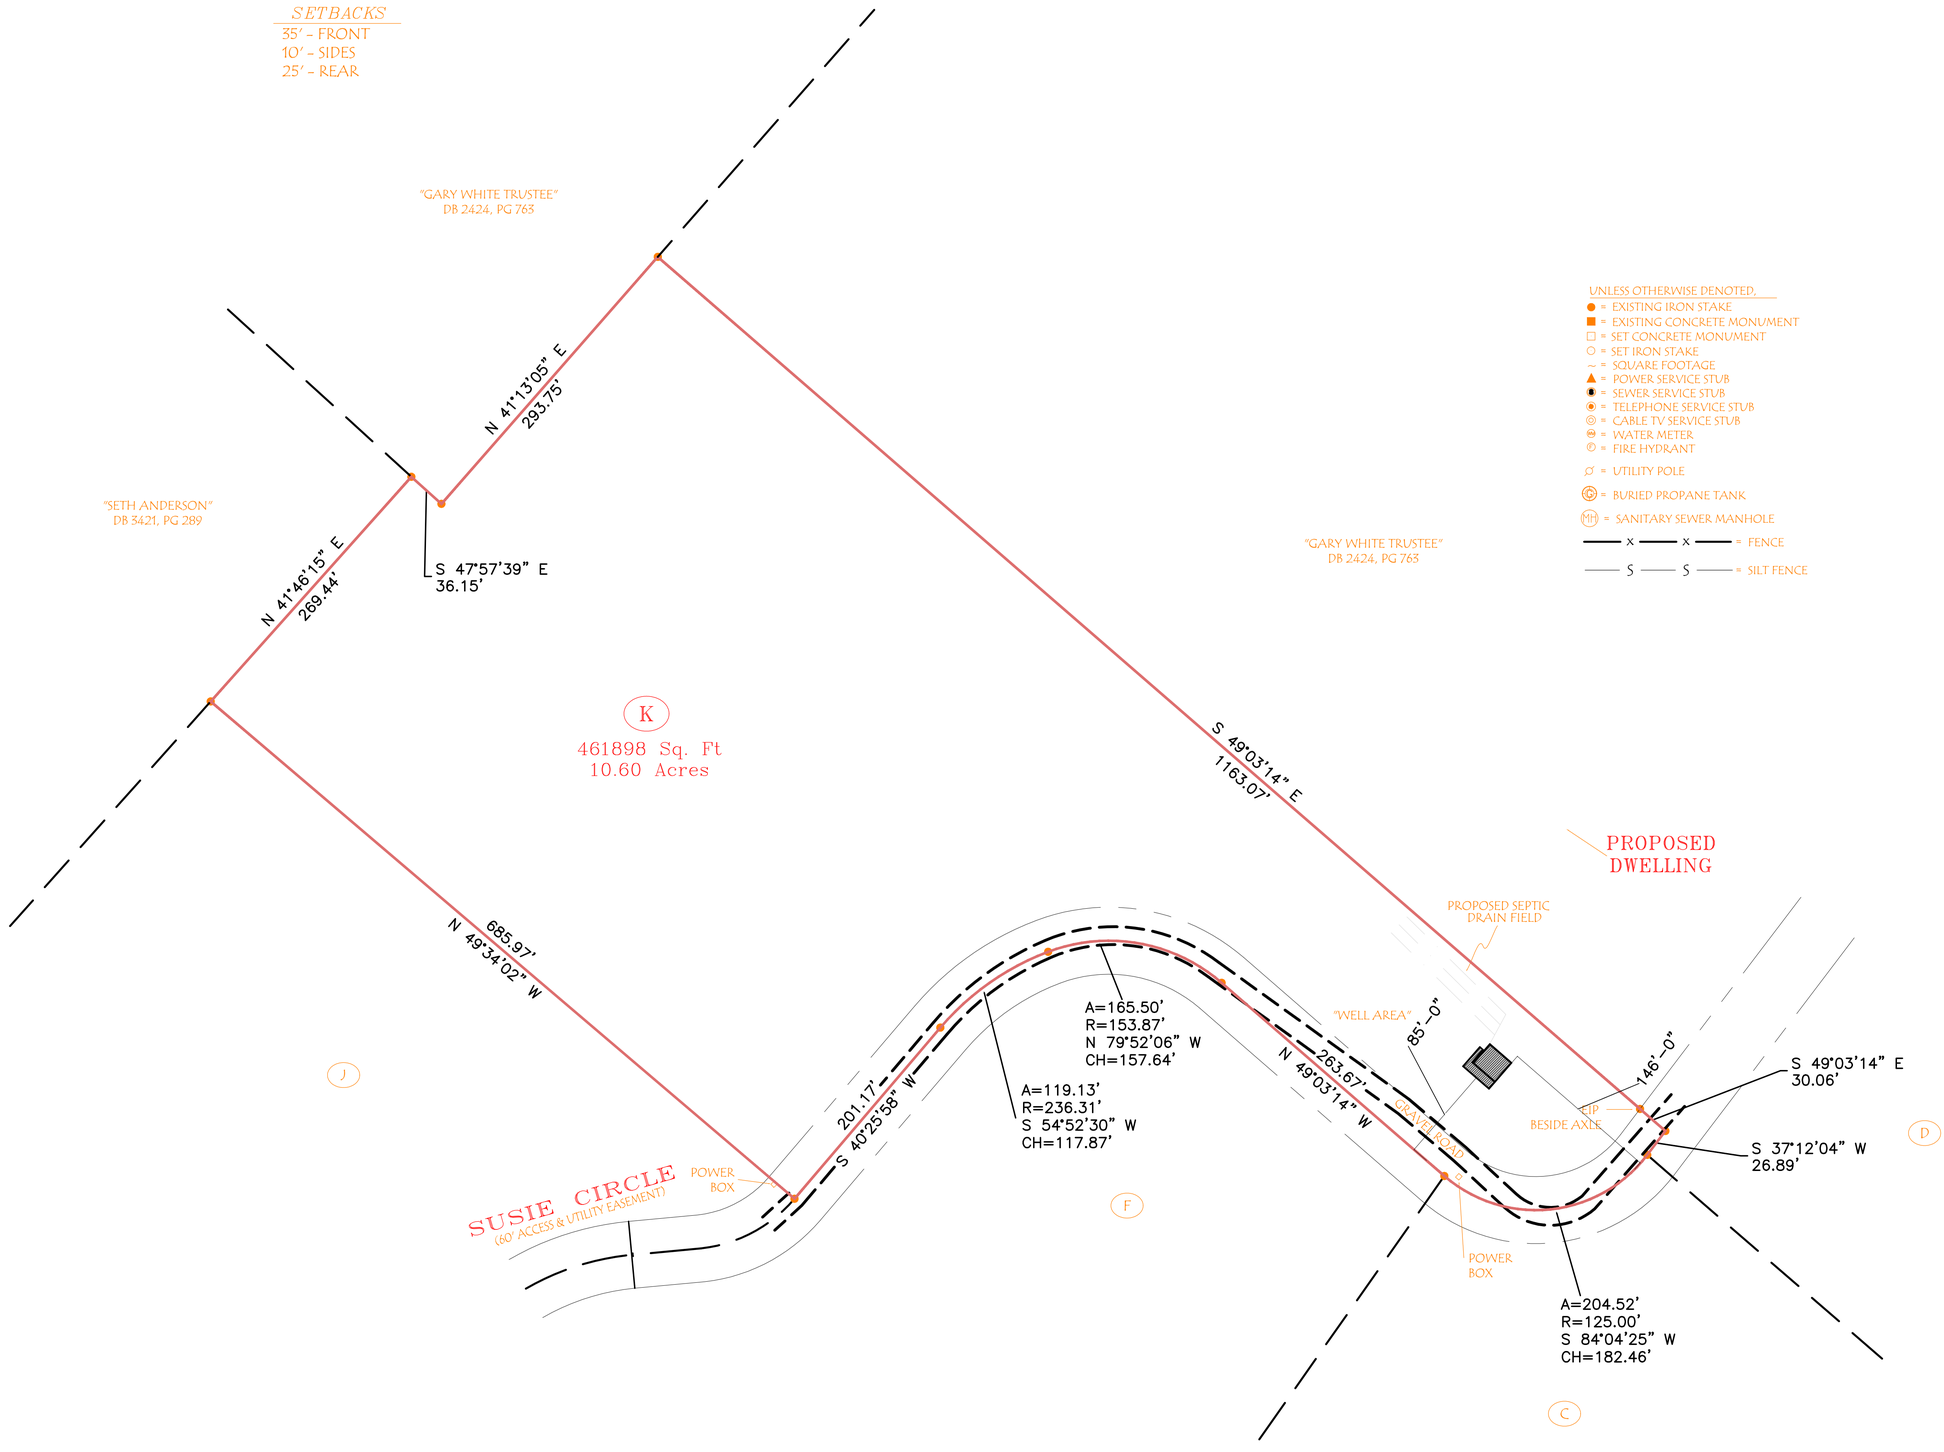

SITE PLAN SCALE: 1/64" = 1'-0"

GONEAU
construction | design | development
800 695 4317 Post Office Box 4889 - Pinehurst, NC 28374

THESE DRAWINGS AND SPECIFICATIONS AS INSTRUMENTS OF SERVICE ARE AND SHALL REMAIN THE PROPERTY OF MARCEL GONEAU WHETHER THE PROJECT FOR WHICH THEY WERE INTENDED IS EXECUTED OR NOT AND MAY NOT BE USED ON OTHER PROJECTS OR EXTENSIONS OF THIS PROJECT EXCEPT BY WRITTEN AGREEMENT WITH THE DESIGNER.

DRAWING TITLE: GARAGE/HOUSE

CLIENT: BILLY & ALISON

PROJECT ADDRESS

REVISIONS:
REV1
REV2
REV3
REV4

DATE:
REVDATE1
REVDATE2
REVDATE3
REVDATE4

DATE: XXXX
SCALE: NOTED
DRAWN BY: XXXX
SHEET No: #
OF: 1 TOTAL SHEETS
CHECKED BY: MOG
DRAWING No:

COPYRIGHT MARCEL GONEAU 2019-THIS DRAWING AND ITS REPRODUCTIONS ARE THE PROPERTY OF MARCEL GONEAU AND MAY NOT BE REPRODUCED, PUBLISHED, AND/OR USED IN ANY WAY WITHOUT THE WRITTEN PERMISSIONS FROM MARCEL GONEAU