ROOF AREA SQ FT
0

NOTES:

- 9'-1-8" FIRST FLOOR PLATE HEIGHT
- 16" FLOOR DEPTH
- TRUSSES 24" O.C. UNLESS NOTED OTHERWISE.

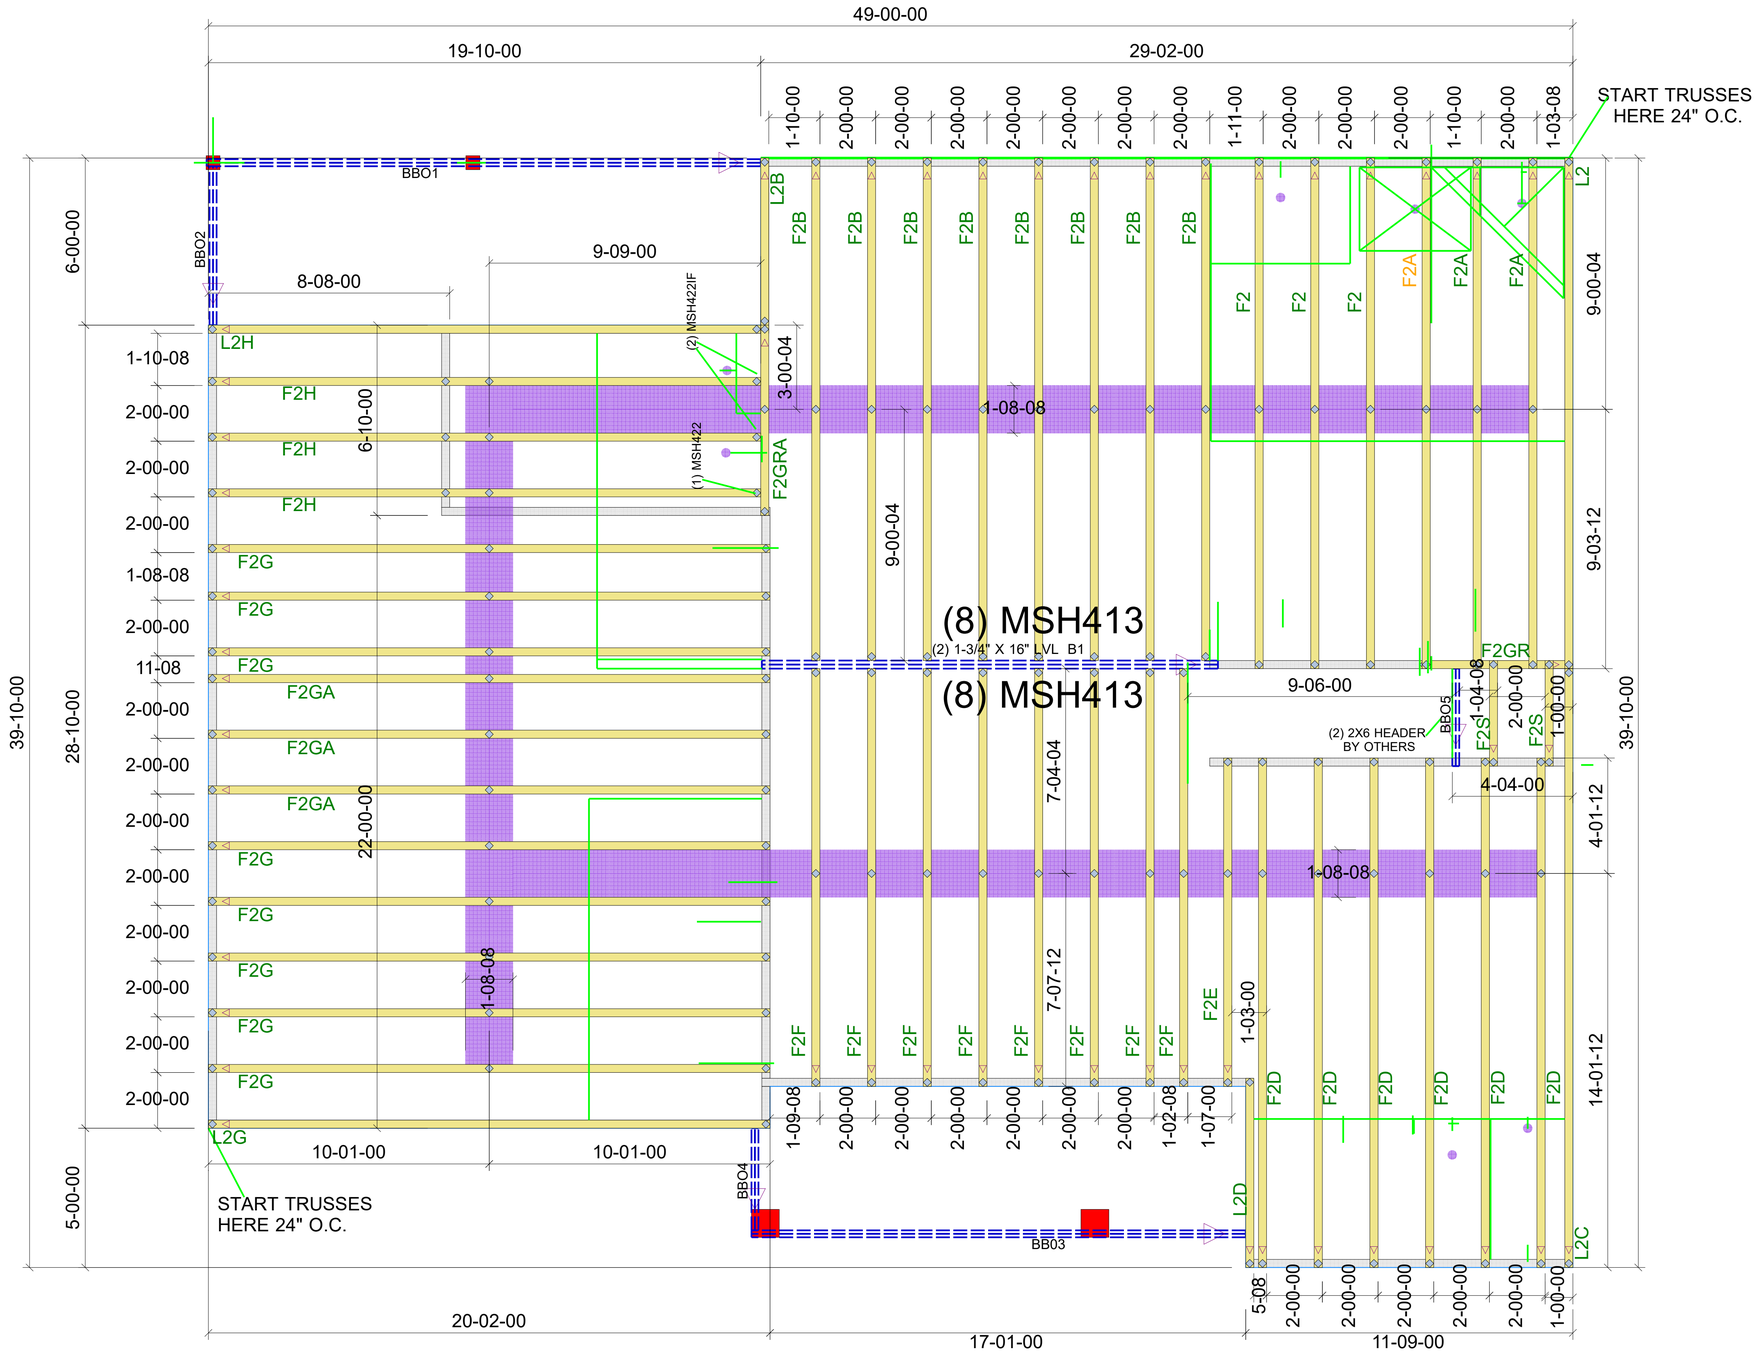

Note: All dimensions shown 00-00-00 are in Feet-Inches-Sixteenths

THIS LAYOUT IS INTENDED FOR THE PURPOSE OF TRUSS LOCATION AND PLACEMENT ONLY.
REFER TO THE BUILDING PLANS FOR THE ACTUAL BUILDING CONSTRUCTION.

GENERAL NOTES:

- DO NOT CUT, DRILL, NOTCH OR MODIFY TRUSSES WITHOUT APPROVAL FROM A CARTER LUMBER TRUSS ASSOCIATE
- TRUSSES ARE SPACED AT 24" O/C UNLESS NOTED OTHERWISE
- REFER TO INDIVIDUAL TRUSS DESIGN DRAWINGS FOR THE LOCATION OF LATERAL BRACING AND MULTI-PLY CONNECTION REQUIREMENTS
- PER ANSI TPI 1-2002 THE TRUSS ENGINEER IS RESPONSIBLE FOR TRUSS TO TRUSS CONNECTIONS AND TRUSS PLY TO PLY CONNECTIONS
- THIS TRUSS PLACEMENT PLAN RECOMMENDS TRUSS TO BEARING CONNECTIONS AND TRUSS TO BEAM CONNECTIONS WHICH SHALL BE REVIEWED BY THE BUILDING DESIGNER
- IT IS THE RESPONSIBILITY OF THE BUILDING DESIGNER TO RESOLVE ALL ROOF FORCES ADEQUATELY TO THE FOUNDATION

HARDWARE LIST

QTY	MARK	TYPE
.	.	.
.	.	.
.	.	.
.	.	.
.	.	.
.	.	.

CARTER Lumber
COMPONENTS DIVISION

747 OLD HARGRAVE RD
LEXINGTON, NC 27295

Project	2721 - B
Customer	Adams Homes
Job Name	L26 CAMERON WOODS
Options	FLOOR LAYOUT
Revision	GARAGE LEFT
Ship Date	
P.O. Number	.

Scale	Drawn Date	Drawn By	Order No.
NTS	12/8/21	SB	21110328